



CENTURY

LIGHTING | ART | DESIGN

joe kraus lighting

301-537-5808

joe@joe kraus lighting.com

www.joe kraus lighting.com

Sunrise Senior Living - Quadrangle, PA











MEASUREMENT: 5.32 CUBIC FT



NOTES:
1)METAL:ALL EXPOSED METAL FINISH TO BE POWDER COATED MATTE BLACK
2)SHADE:GLOSSY WHITE ACRYLIC
3)LAMPING:INTEGRATED LED 40W 2700K. NON DIMMABLE.
W/DRIVER@CANOPY.120V.A.C. 60Hz
4)W/HOOKS FOR HANGING GREENERY ON SITE
5)HARD WIRED
UL/CUL APPROVED
***APPROX MAX. WEIGHTS: 20LBS



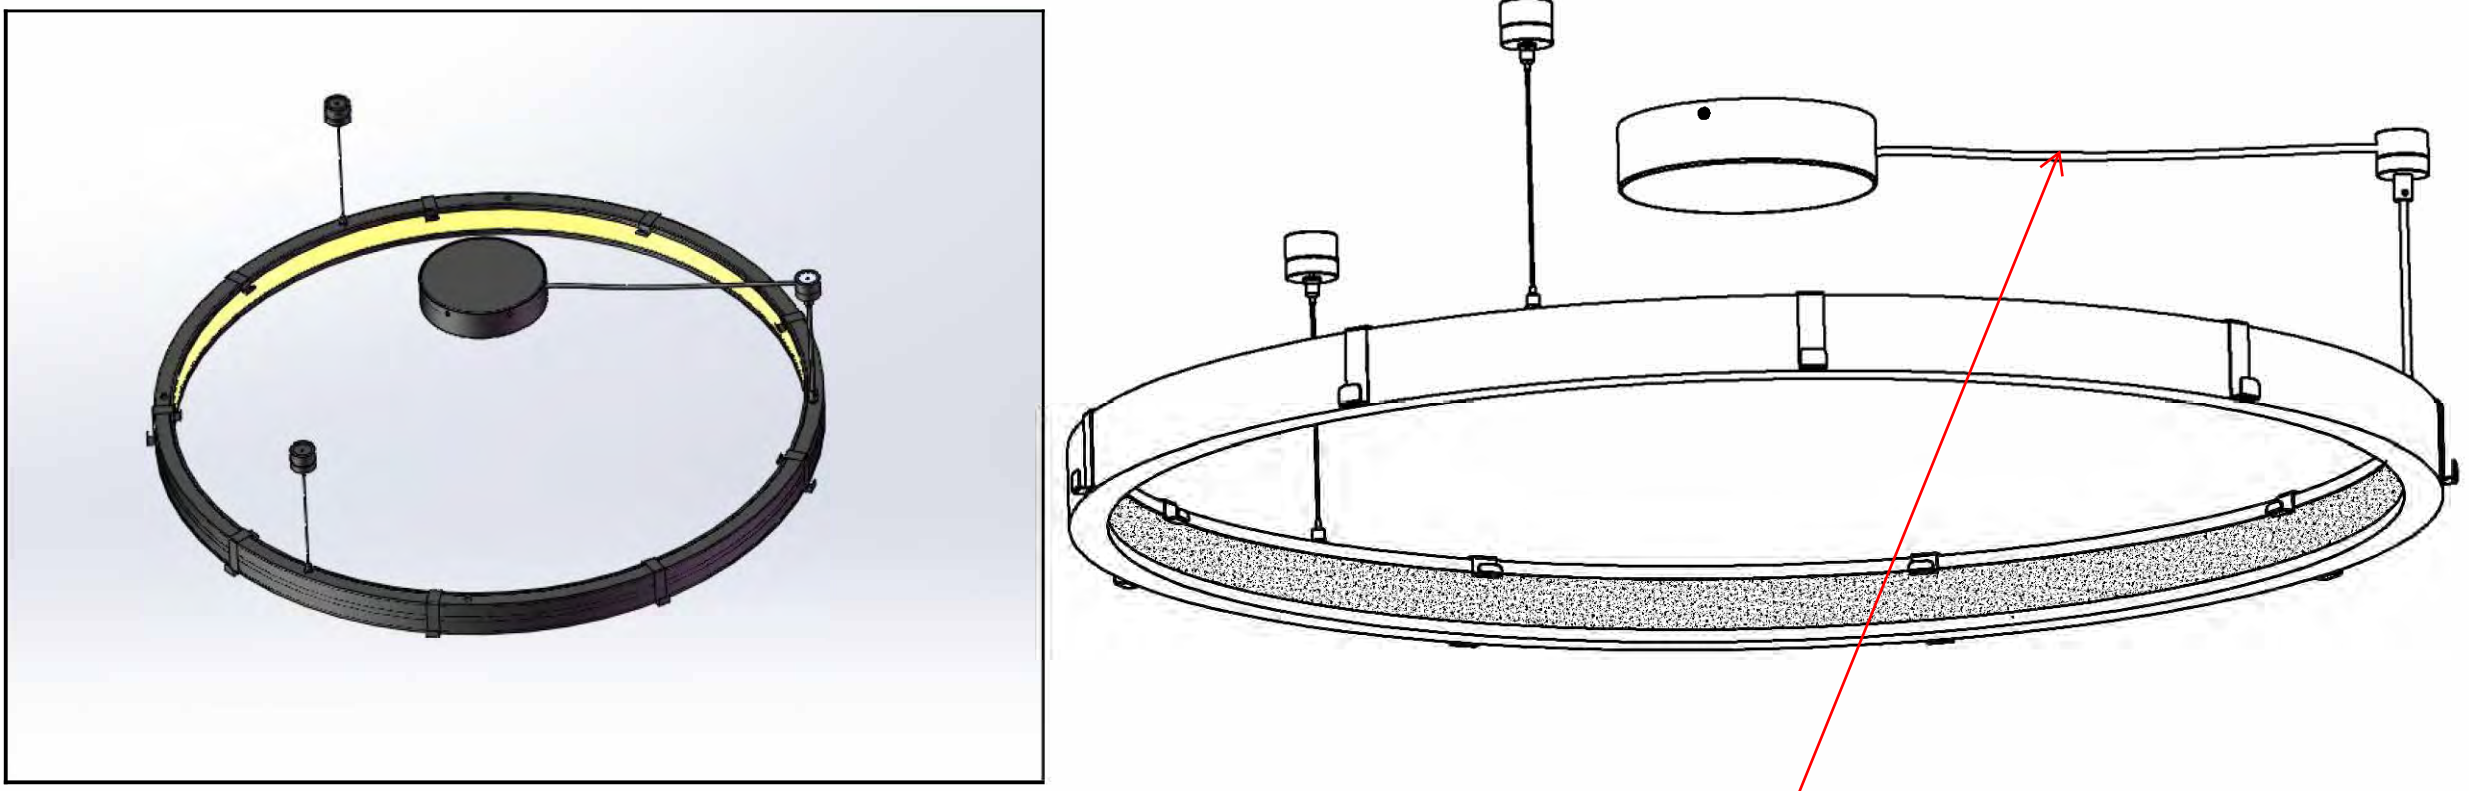


3D VIEW

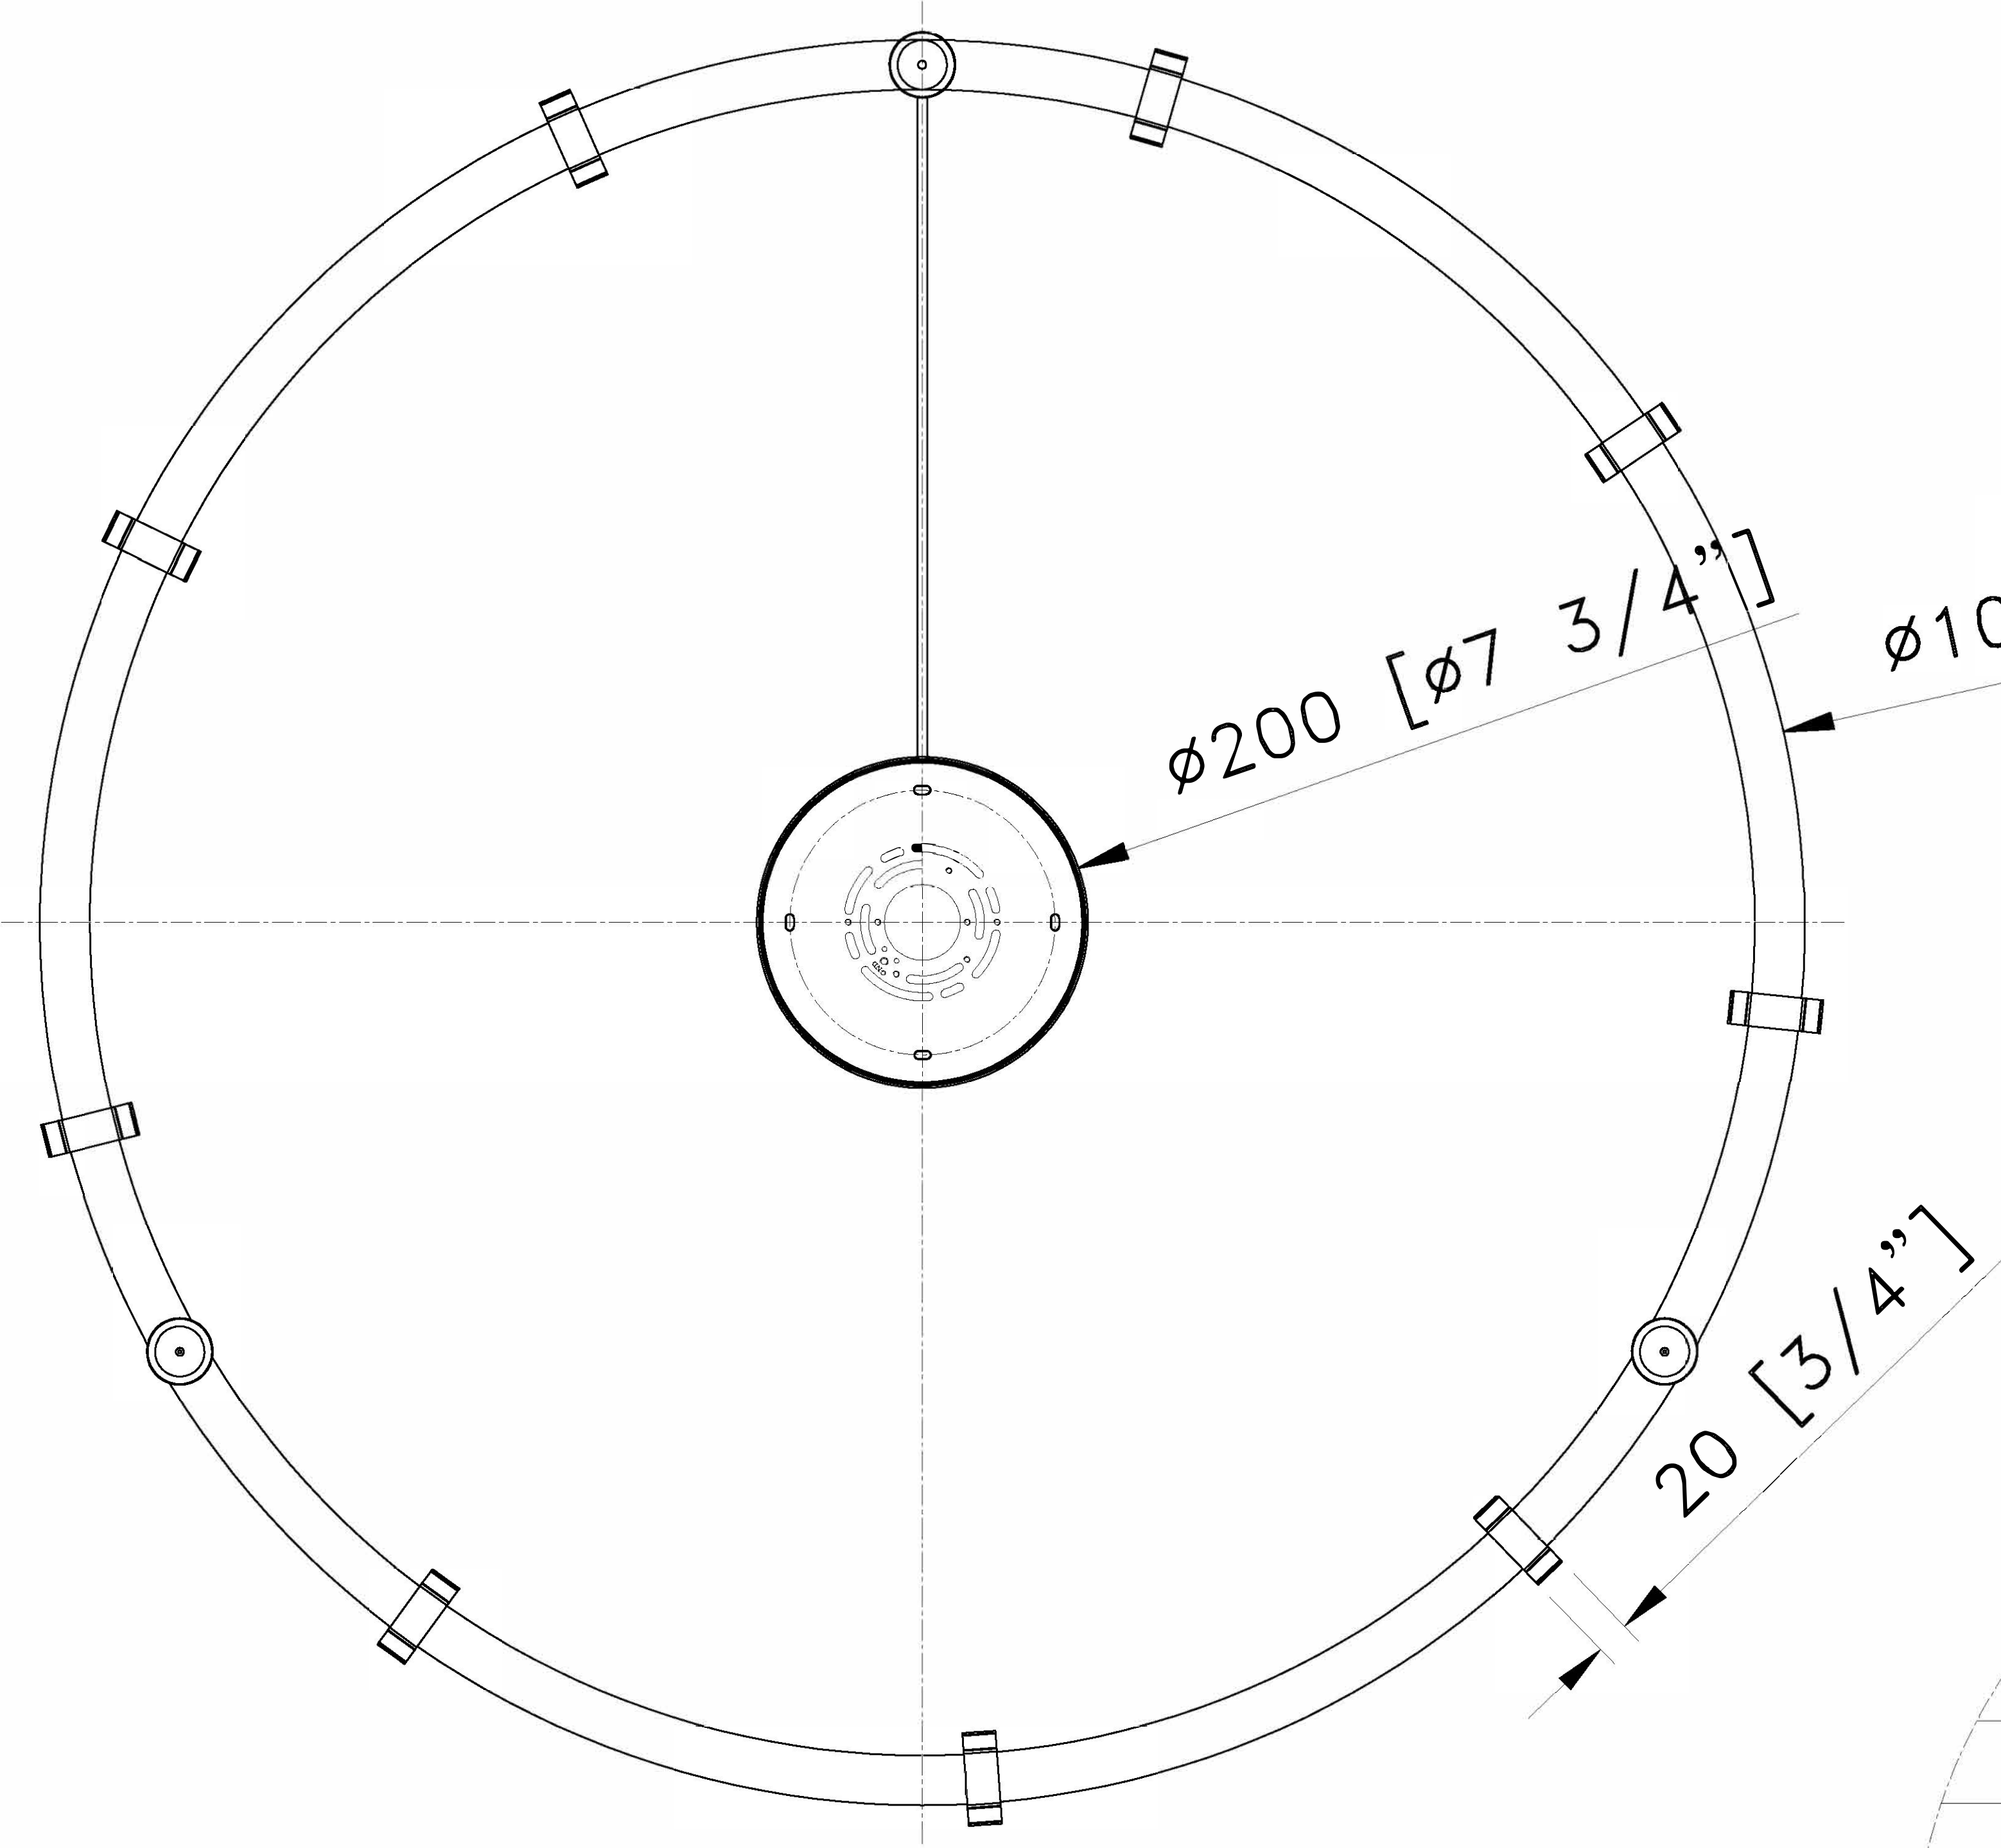

TOP VIEW
SCALE: 1 : 12

Ceiling color: Sherwin Williams, Seaworthy, SW7620
Please match the swag cord to Seaworthy to help blend in with the ceiling

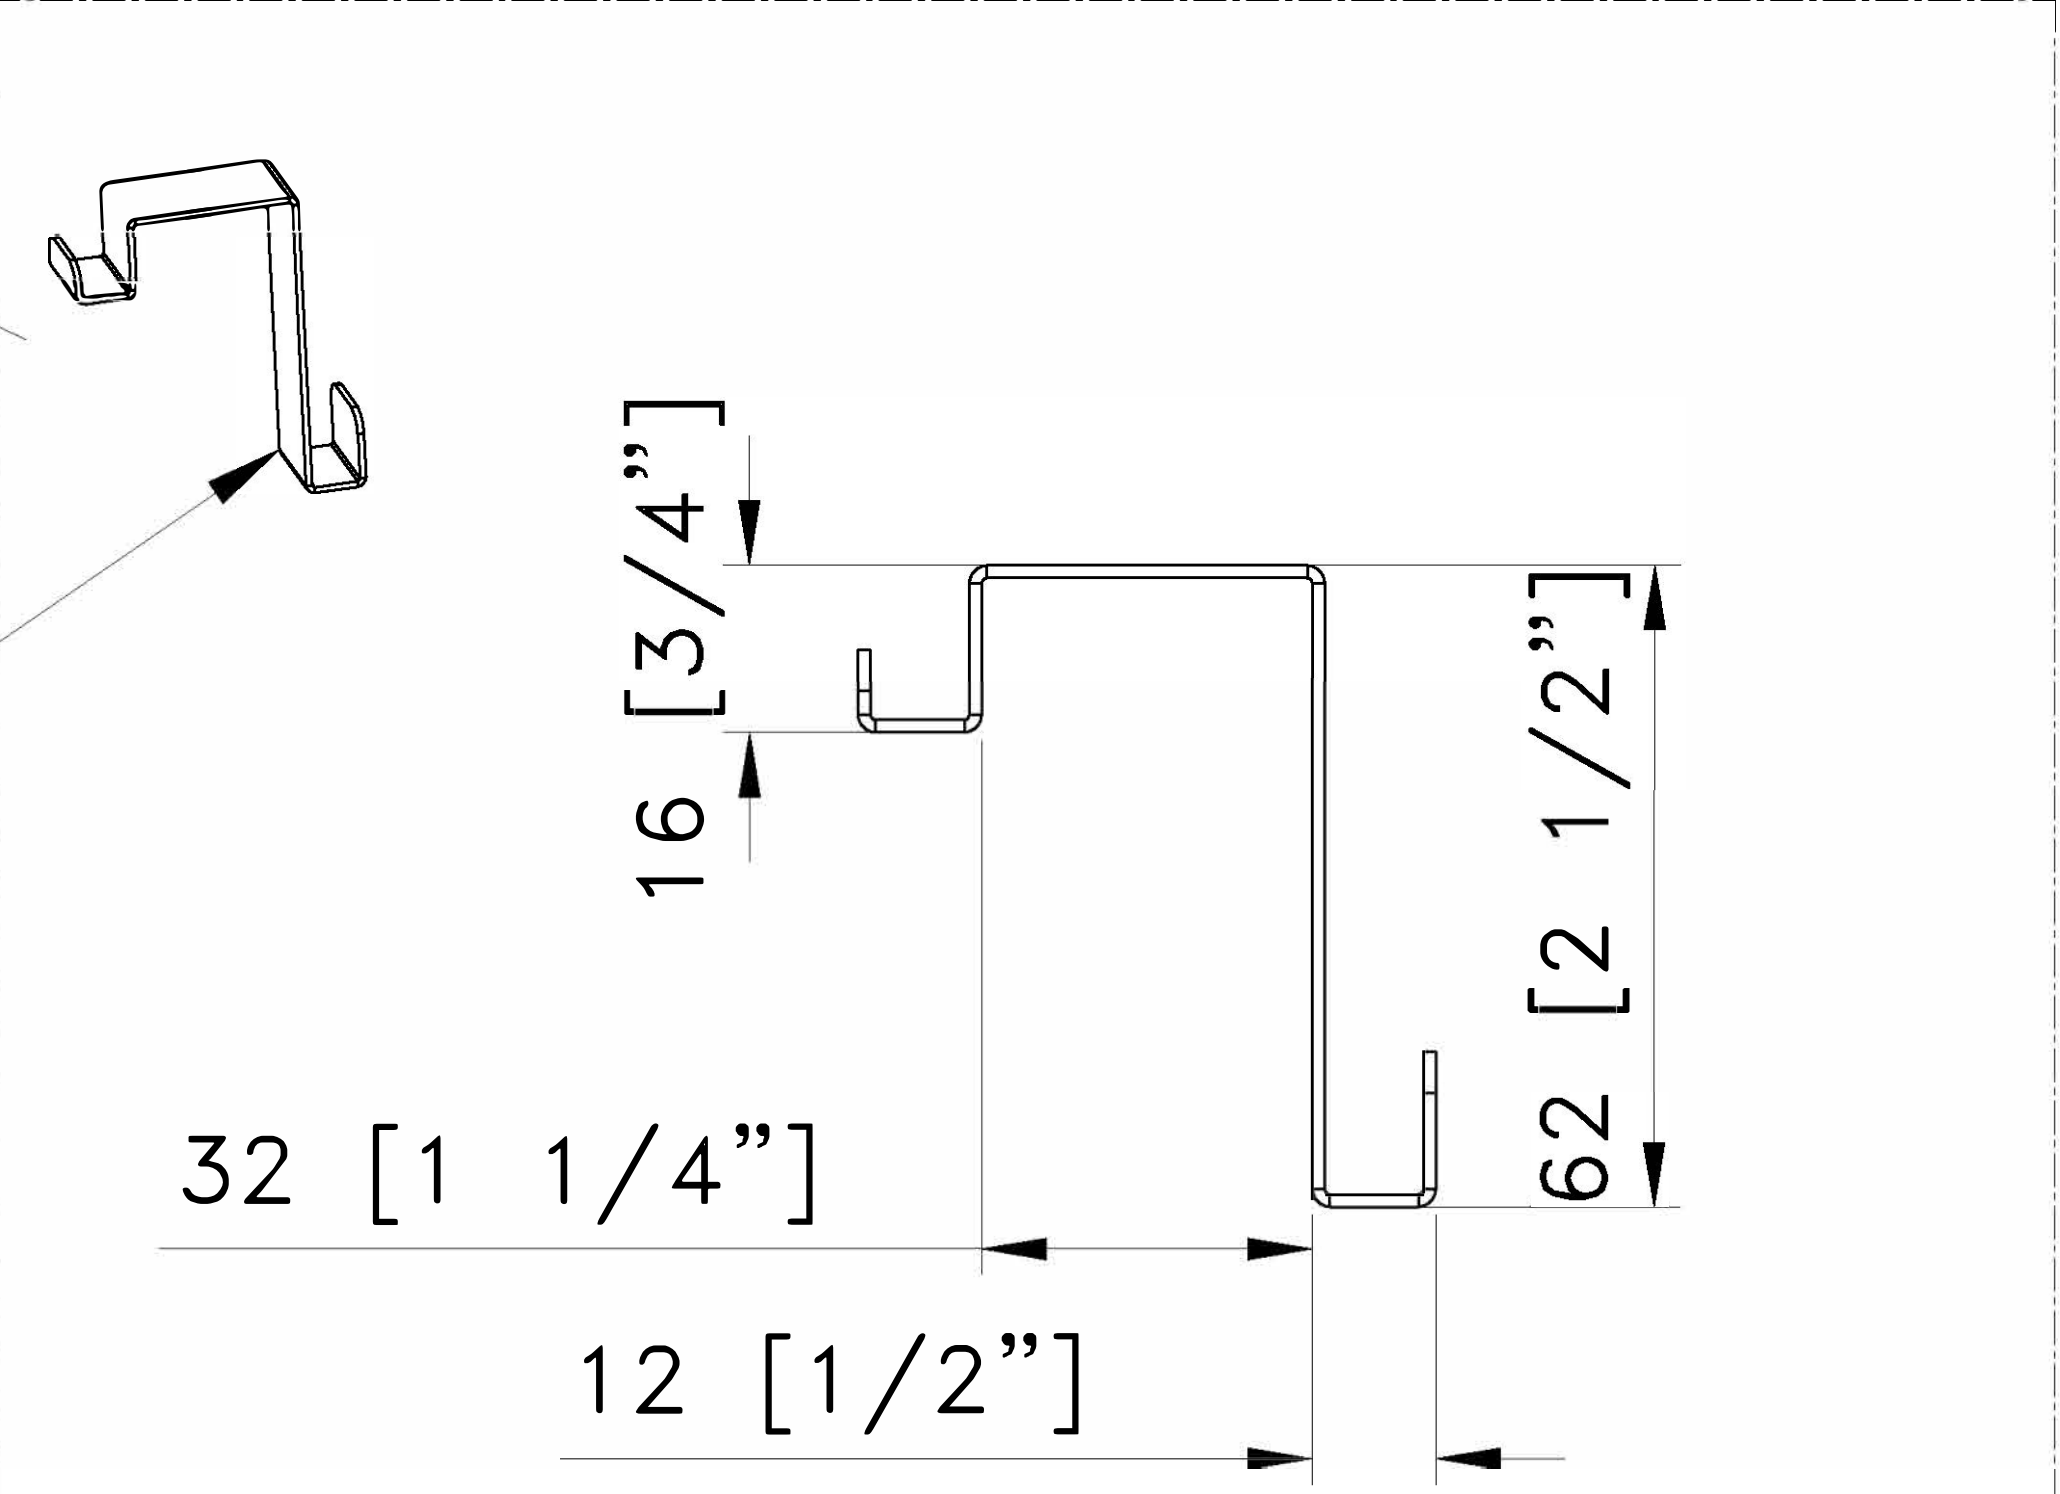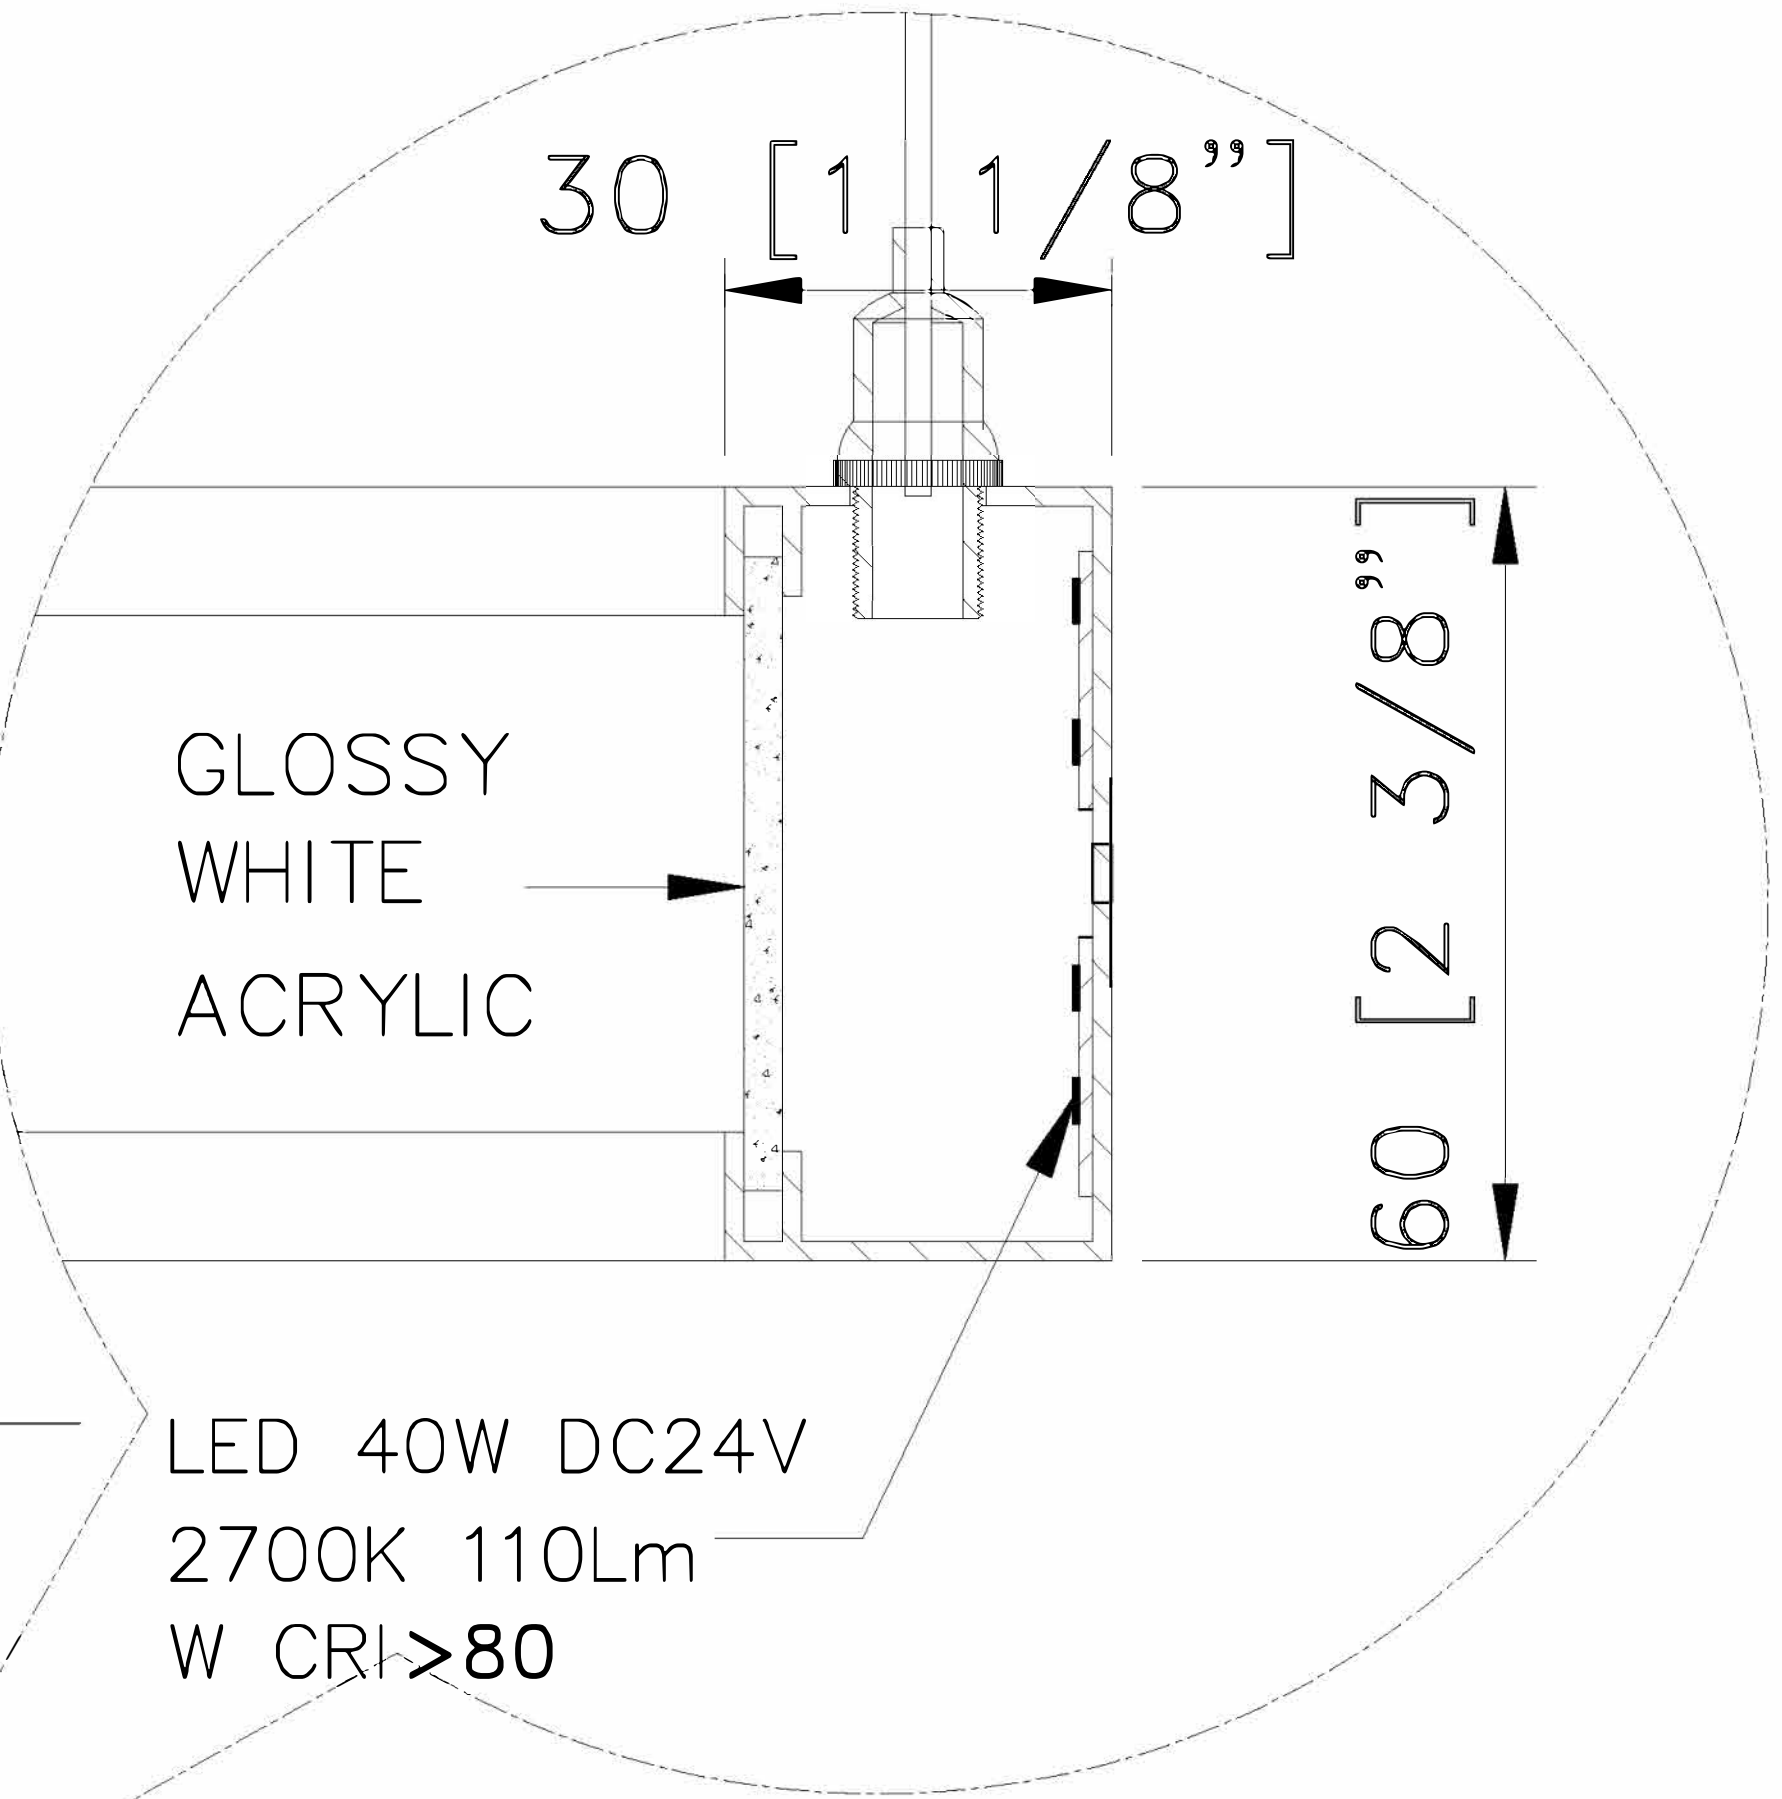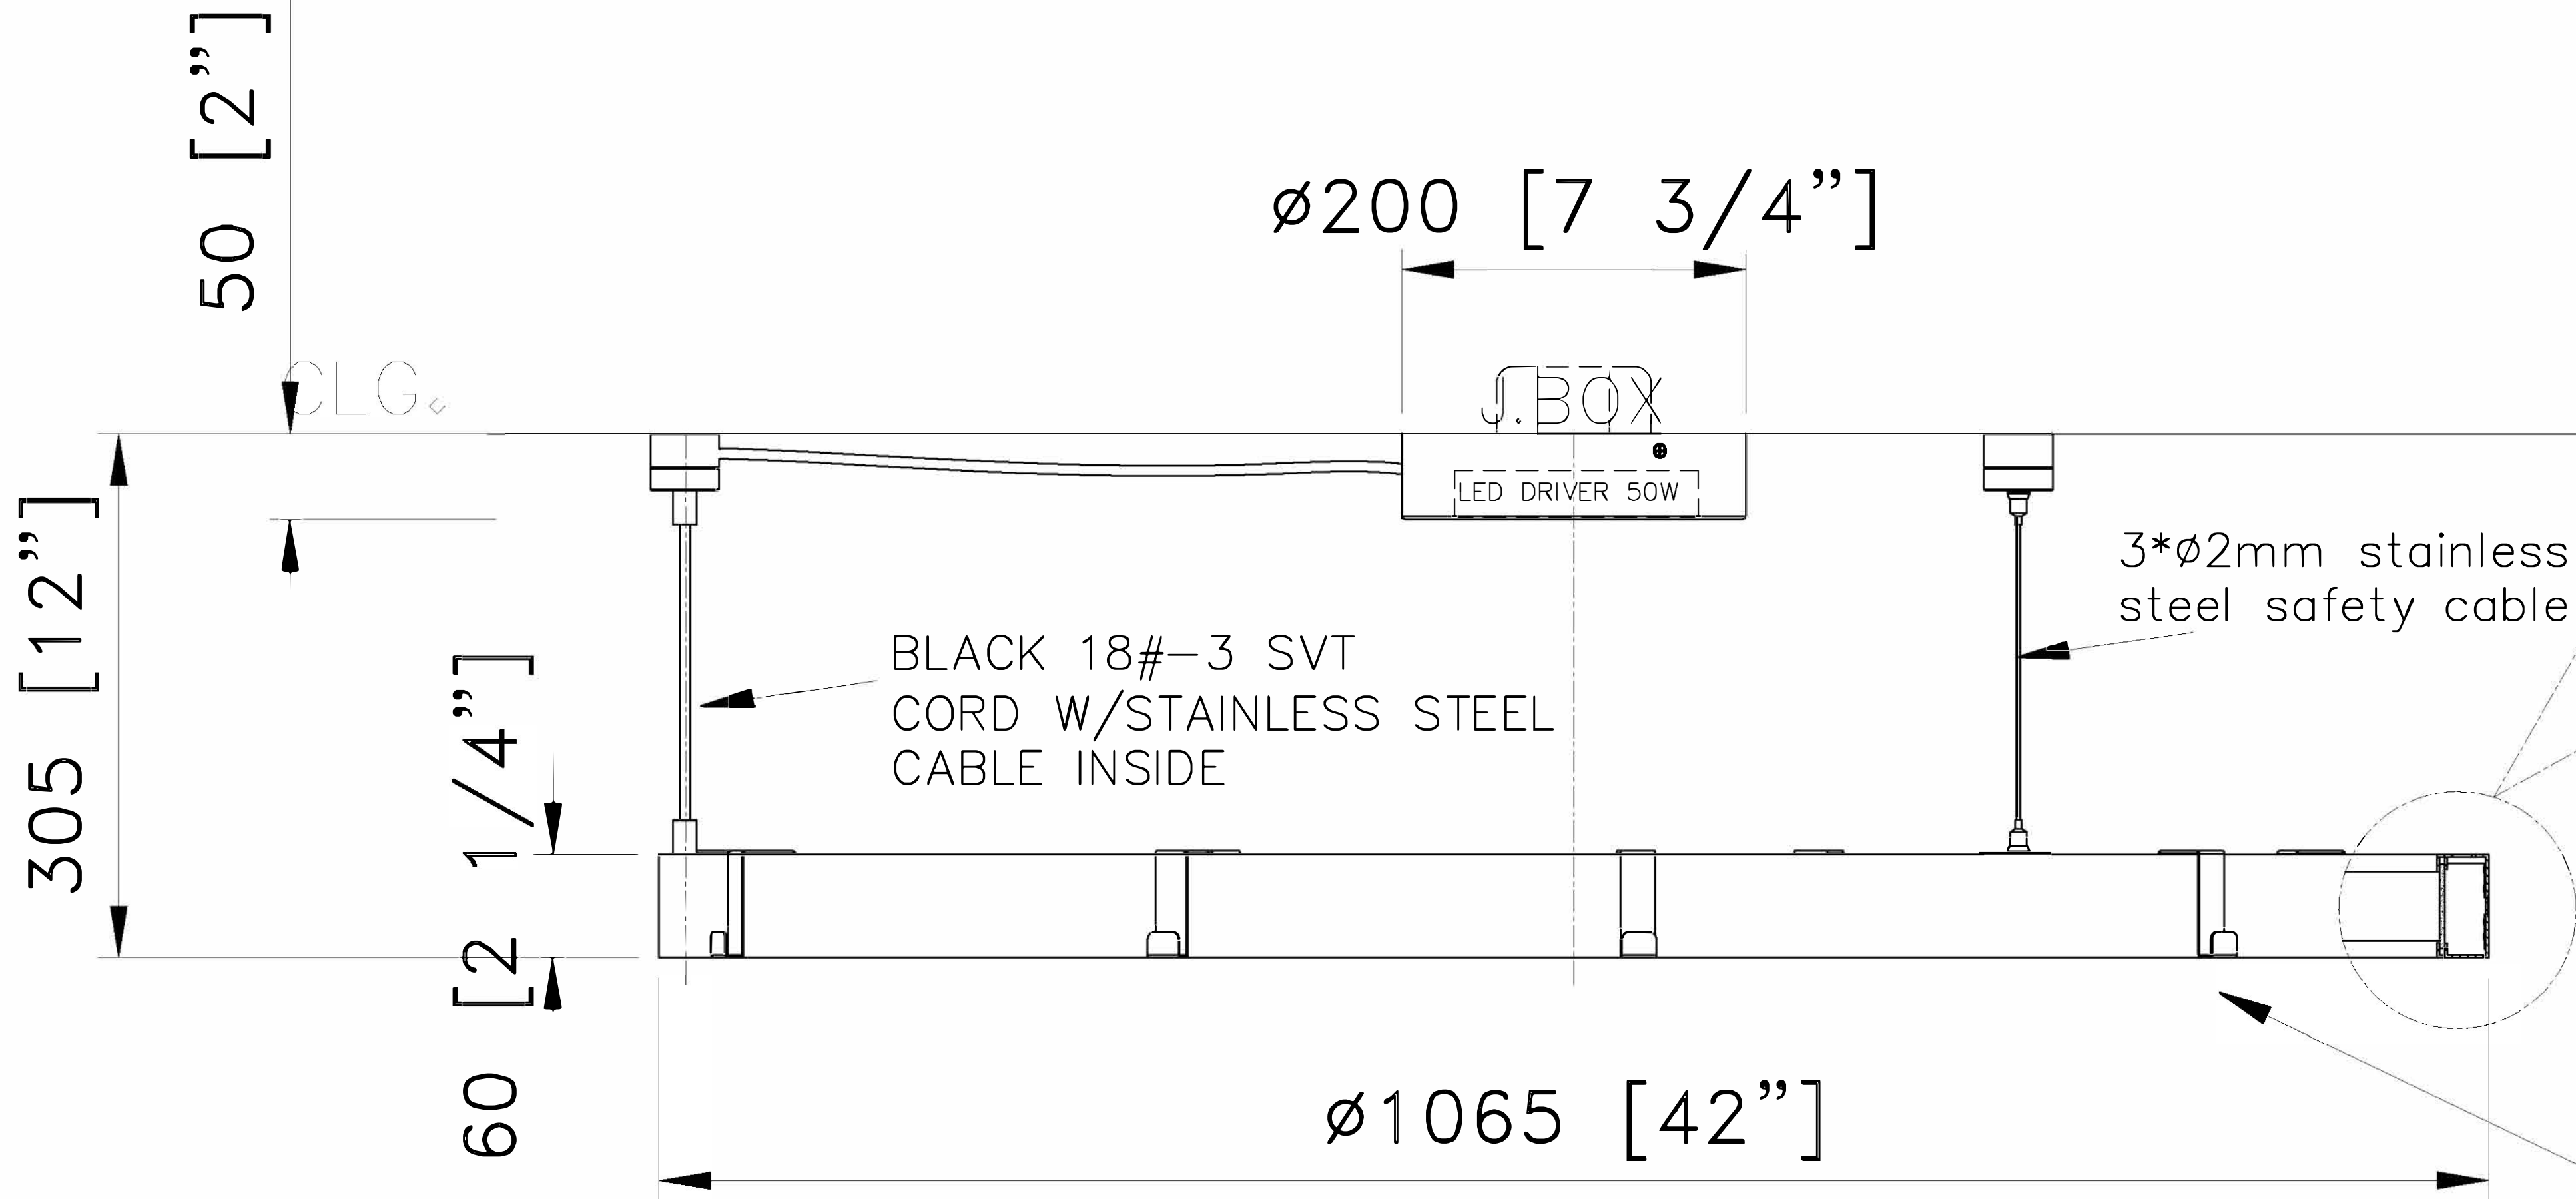

FRONT VIEW
SCALE: 1 : 12

CUSTOM PENDANT W/GREENERY

ITEM NO:TYPE-MB QTY: 2X

Approval: ☐ Date: _____

With comments: _____

APPROVED

MAHDIEH HOSSEININASAB
04/05/2024 12:43:03 PM

Signed By: _____

Estimated Leads time are contingent upon receiving approved submittals and are subject to change

Les Industries CENTURY Industries Inc.
5645 Royalmount Ave.
Montreal, Quebec, Canada H4P 2P9
Tel: 514-842-3933 Fax: 514-842-7481
Toll free Canada only: 1-877-842-3934
Date: 2024/03/27 Rev: 2024/04/05
(yyyy/mm/dd) (yyyy/mm/dd)

Dwg. #

P 1/1


Meridian at Courthouse







NOTES:
1)METAL: ALL EXPOSED METAL FINISH TO BE MATTE BLACK
2)DIFFUSER:FROSTED CLEAR ACRYLIC.
3)LAMPING:INTEGRATED LED 12.8 2700K. NON DIMMABLE. W/DRIVER@WALL
CANOPY. 120V.A.C. 60Hz
4)HARD WIRED. SUITABLE FOR INDOOR(DRY)LOCATION USE.
UL/CUL APPROVED *****APPROX MAX. WEIGHTS: 7LBS

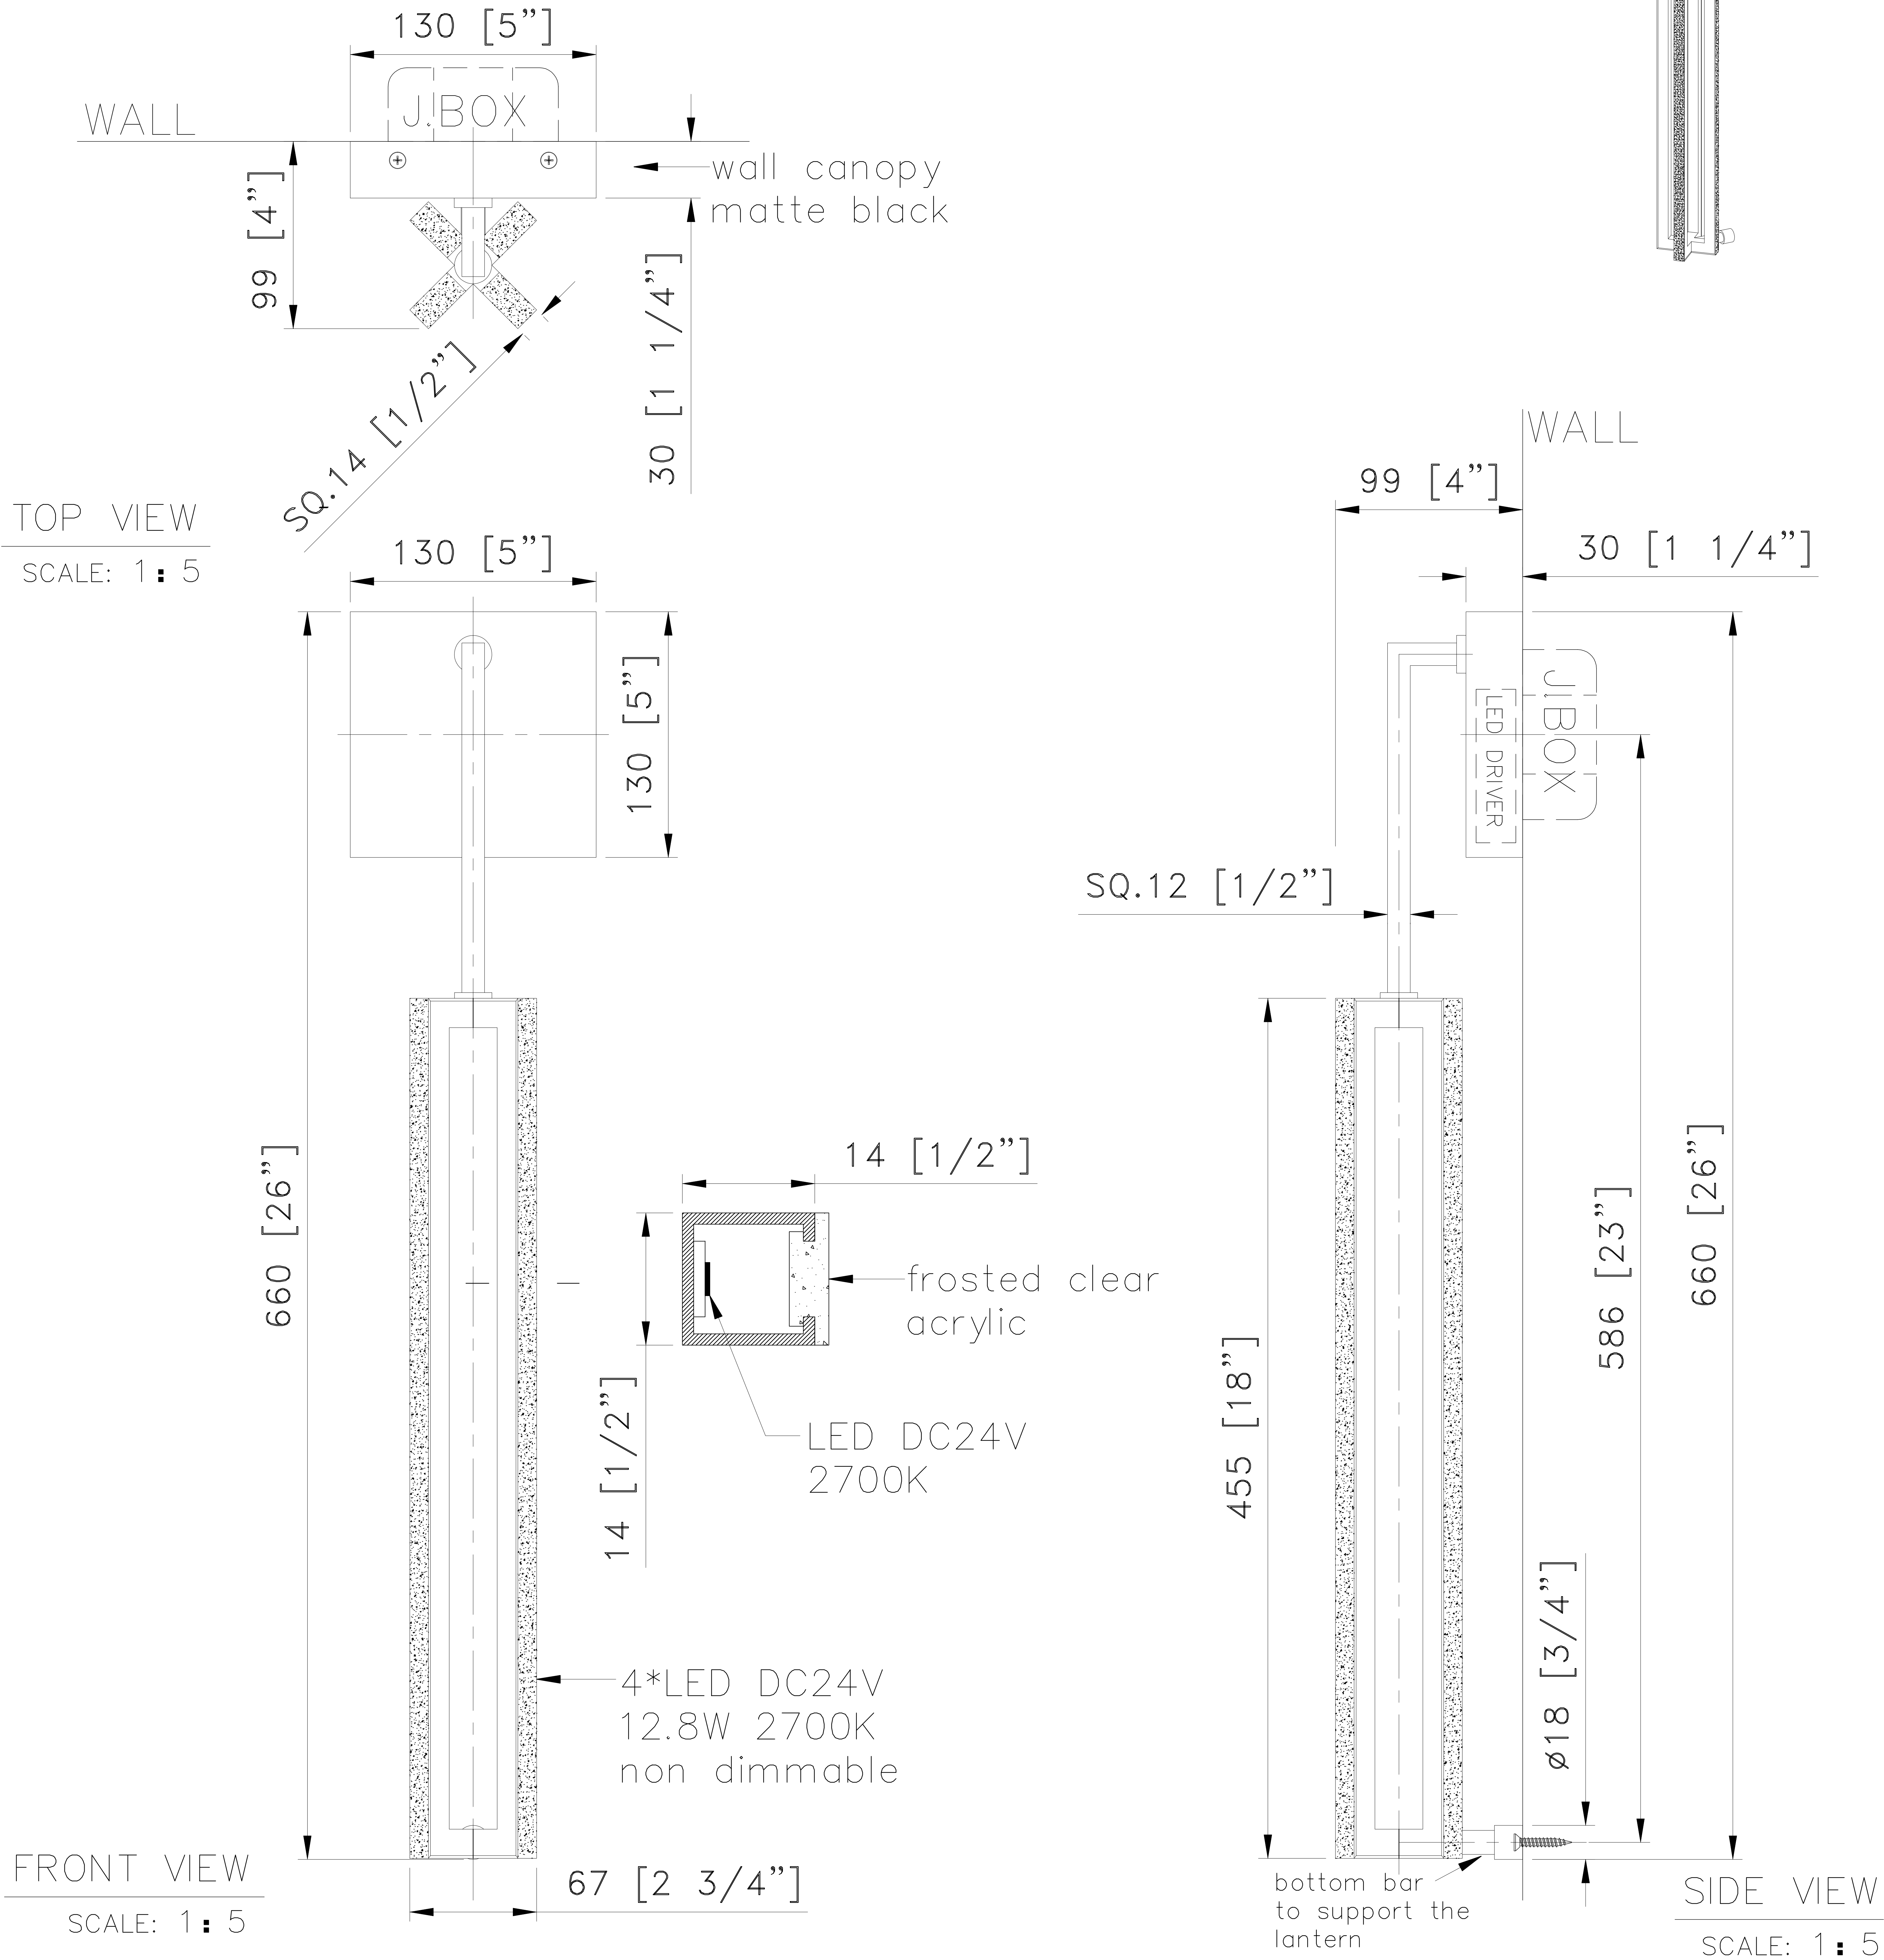

CUSTOM WALL SCONCE

ITEM NO: CEN-WS-0737 QTY: 700x

Approval: Date:

With comments:

Signed By:

Estimated Leads time are contingent upon receiving approved submittals and are subject to change

Les Industries CENTURY Industries Inc.

5645 Royalmount Ave.

Montreal, Quebec, Canada H4P 2P9

Tel: 514-842-3933 Fax: 514-842-7481

Toll free Canada only: 1-877-842-3934

Date: 2023/05/19 Rev: 2023/05/22

(yyyy/mm/dd)


(yyyy/mm/dd)

Dwg. #

P 1/1

Harrah's Atrium Tower




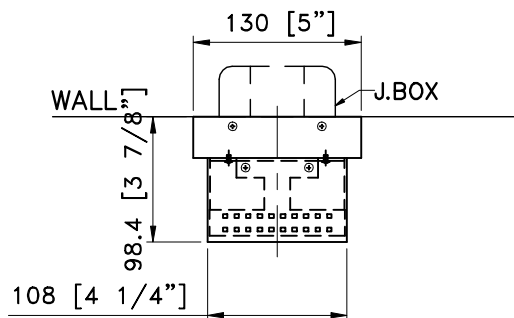


TOP VIEW
SCALE: 1:5

NOTES:

- 1) METAL: ALL EXPOSED METAL FINISH TO MATCH "BLACK PEWTER(SATIN NICKEL)".
 - 2) SHADE: "TRANSPARENT WHITE GLASS" TO MATCH DECORATIVE FILM #SXWF-TWM.
 - 3) LAMPING: INTEGRATED LED 2*6W LED 2700K NON DIMMABLE W/DRIVER@WALL CANOPY. 120V.A.C 50-60Hz, HARDWIRED.
- UL/CUL APPROVED
*APPROX MAX WEIGHTS: 18 LBS

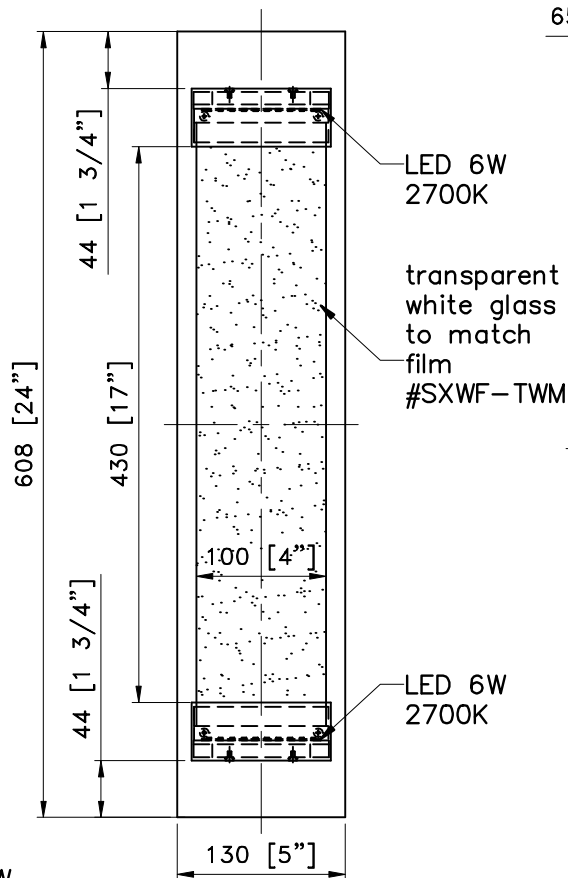

FRONT VIEW
SCALE: 1:5

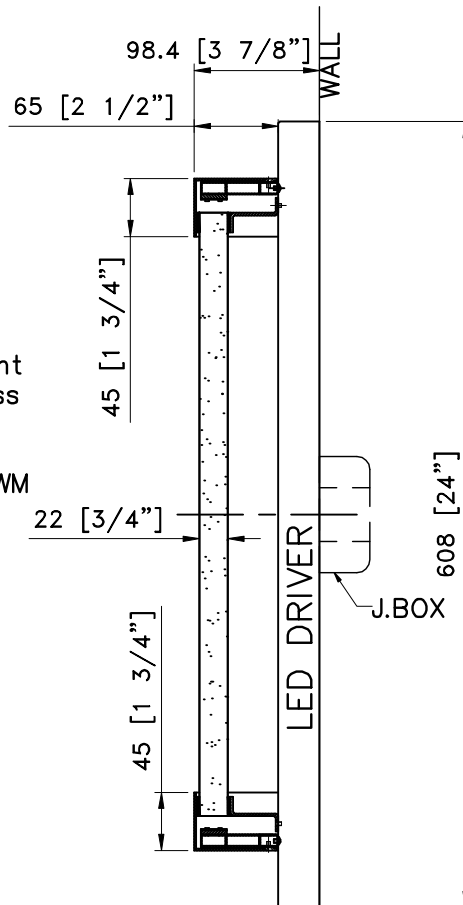

SIDE VIEW
SCALE: 1:5

CUSTOM SCENCE@ELEVATOR LOBBY(Corridors)

ITEM NO: GC-LT-200 QTY: 80pcs

Approval: ☐ Date: _____

With comments: _____

Signed By: _____

Estimated Leads time are contingent upon receiving approved submittals and are subject to change

HARRAH'S ATRIUM TOWER

ATLANTIC CITY, NJ.

Les Industries CENTURY Industries Inc.
5645 Royalmount Ave. Dwg.#
Montreal, Quebec, Canada H4P 2P9
Tel: 514-842-3933 Fax: 514-842-7481
Toll free Canada only: 1-877-842-3934

Date: 2021/01/04 Rev: 2021/02/26
(yyyy/mm/dd) (yyyy/mm/dd)

P1/1

Ocean Tower 2



NOTES:

1) METAL: ALL EXPOSED METAL FINISH TO BE "ENGLISH BRONZE".

2) SHADE: "GLOSSY WHITE" OVAL ACRYLIC.

3) SOCKETS: 2x EDISON BASE MED. 120V.A.C 50-60Hz, COMPATIBLE W/E26 T10 LED, 2700K DIMMABLE,



(Bulbs not included). HARDWIRED.

UL/CUL APPROVED

*APPROX MAX. WEIGHTS: 22LBS

TOP VIEW

SCALE: 1:8

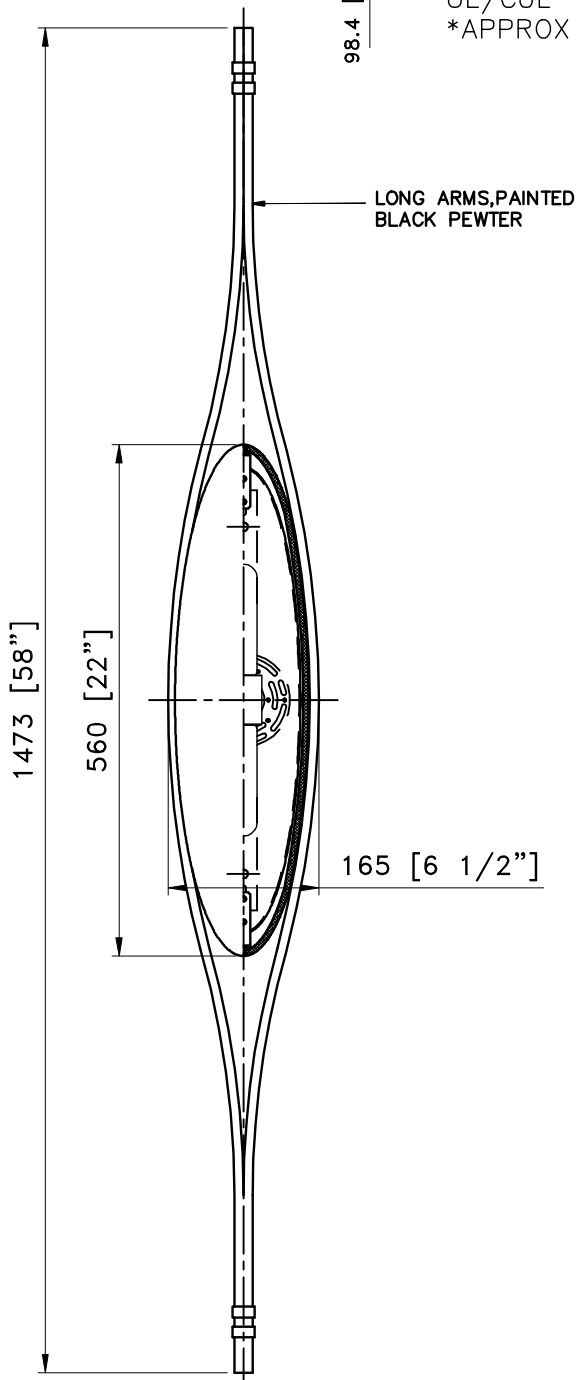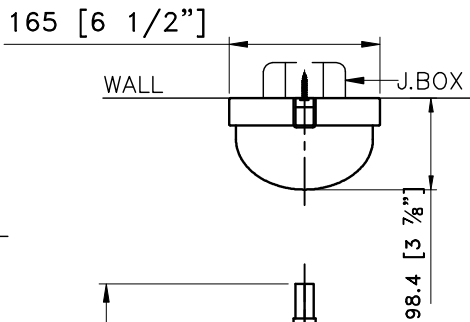

FRONT VIEW

SCALE: 1:8

98.4 [3 7/8"]

2PCS EDISON BASE,
T10 LED,
2700K, DIMMABLE.

GLOSSY WHITE
ACRYLIC (OVAL)

20 [3/4"]

10 [1/2"]

SIDE VIEW

SCALE: 1:8

SCONCE @ ELEVATOR LOBBY

ITEM NO: GC-LT-200 QTY: 40pcs

Approval: ☐ Date: _____

With comments: _____

Signed By: _____

Estimated Leads time are contingent upon receiving approved submittals and are subject to change

OCEAN TOWER-2

ATLANTIC CITY, NJ.

Les Industries CENTURY Industries Inc.

5645 Royalmount Ave.

Dwg.#

Montreal, Quebec, Canada H4P 2P9

Tel: 514-842-3933 Fax: 514-842-7481

Toll free Canada only: 1-877-842-3934

Date: 2021/03/26 Rev: 2021/05/11

(yyyy/mm/dd)


(yyyy/mm/dd)

P1/1



NOTES:
 1) METAL: ALL EXPOSED METAL FINISH TO BE "ENGLISH BRONZE".
 2) SHADES: "GLOSSY WHITE ACRYLIC".
 3) SOCKETS: 1x EDISON BASE MED. 120V.A.C, 50-60Hz, COMPATIBLE w/E26 T10-300MM L MAX. 10W LED 2700K. DIMMABLE, HARDWIRED. (Bulb not included)
 UL/CUL APPROVED

*APPROX MAX. WEIGHTS: 10LBS

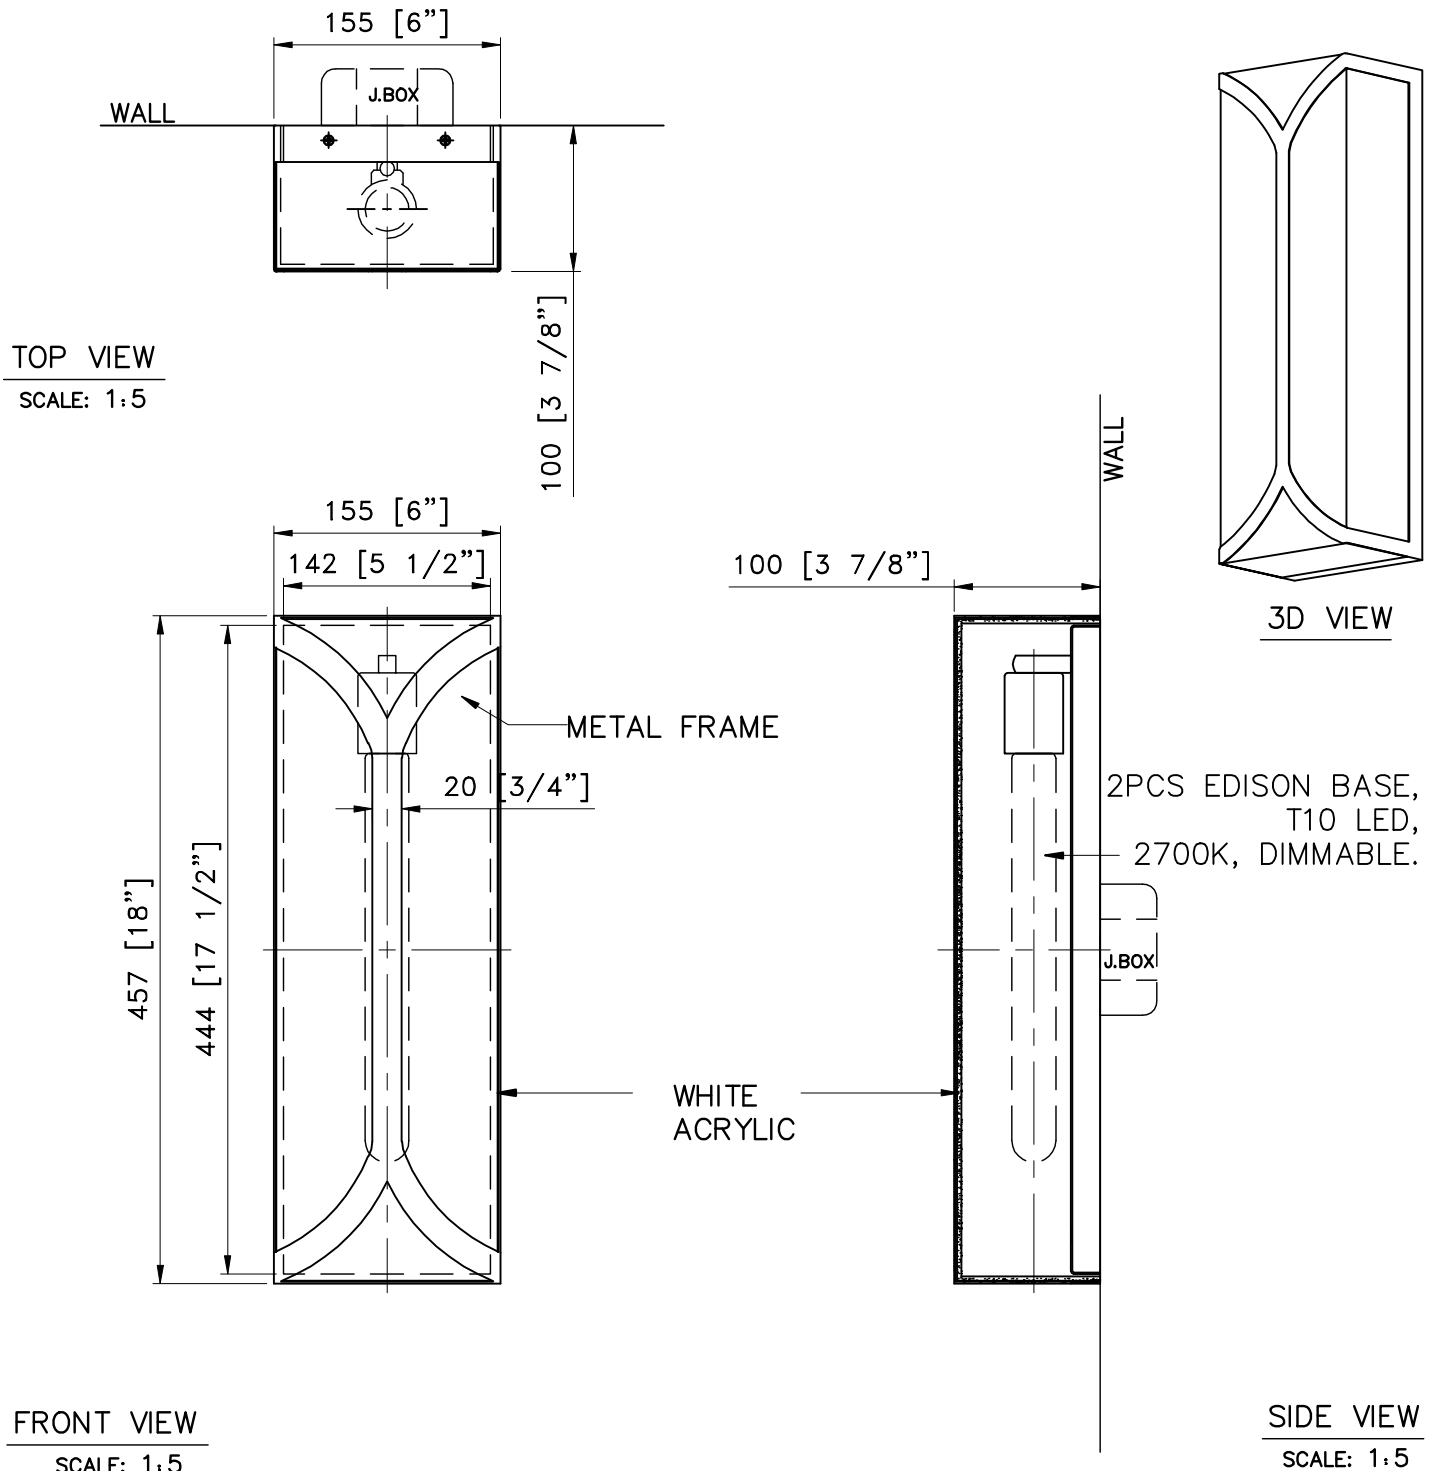

Sconce @ Barcart

ITEM NO: SU-LT-217 QTY: 150PCS

OCEAN TOWER-2

ATLANTIC CITY, NJ.

Approval: ☐ Date: _____

With comments: _____

Signed By: _____

Estimated Leads time are contingent upon receiving approved submittals and are subject to change

Les Industries CENTURY Industries Inc.
 5645 Royalmount Ave. Dwg.#

Montreal, Quebec, Canada H4P 2P9

Tel: 514-842-3933 Fax: 514-842-7481

Toll free Canada only: 1-877-842-3934

Date: 2021/03/25 Rev: 2021/05/17

(yyyy/mm/dd) (yyyy/mm/dd)

P1/1


Ericksen Seabrook









NOTES:
1)METAL: ALL EXPOSED METAL FINISH TO BE MATTE BLACK
2)SHADE:12PCS*FROSTED WHITE GLASS CYLINDERS.
3)SOCKETS:12PCSxEDISON BASE MED.120V.A.C. 60Hz. COMPATIBLE W/E26
T10 MAX.9W EA LED 2700K. DIMMABLE. BULB NOT INCLUDED
4)HARD WIRED
UL/CUL APPROVED
***APPROX MAX. WEIGHTS: 65LBS

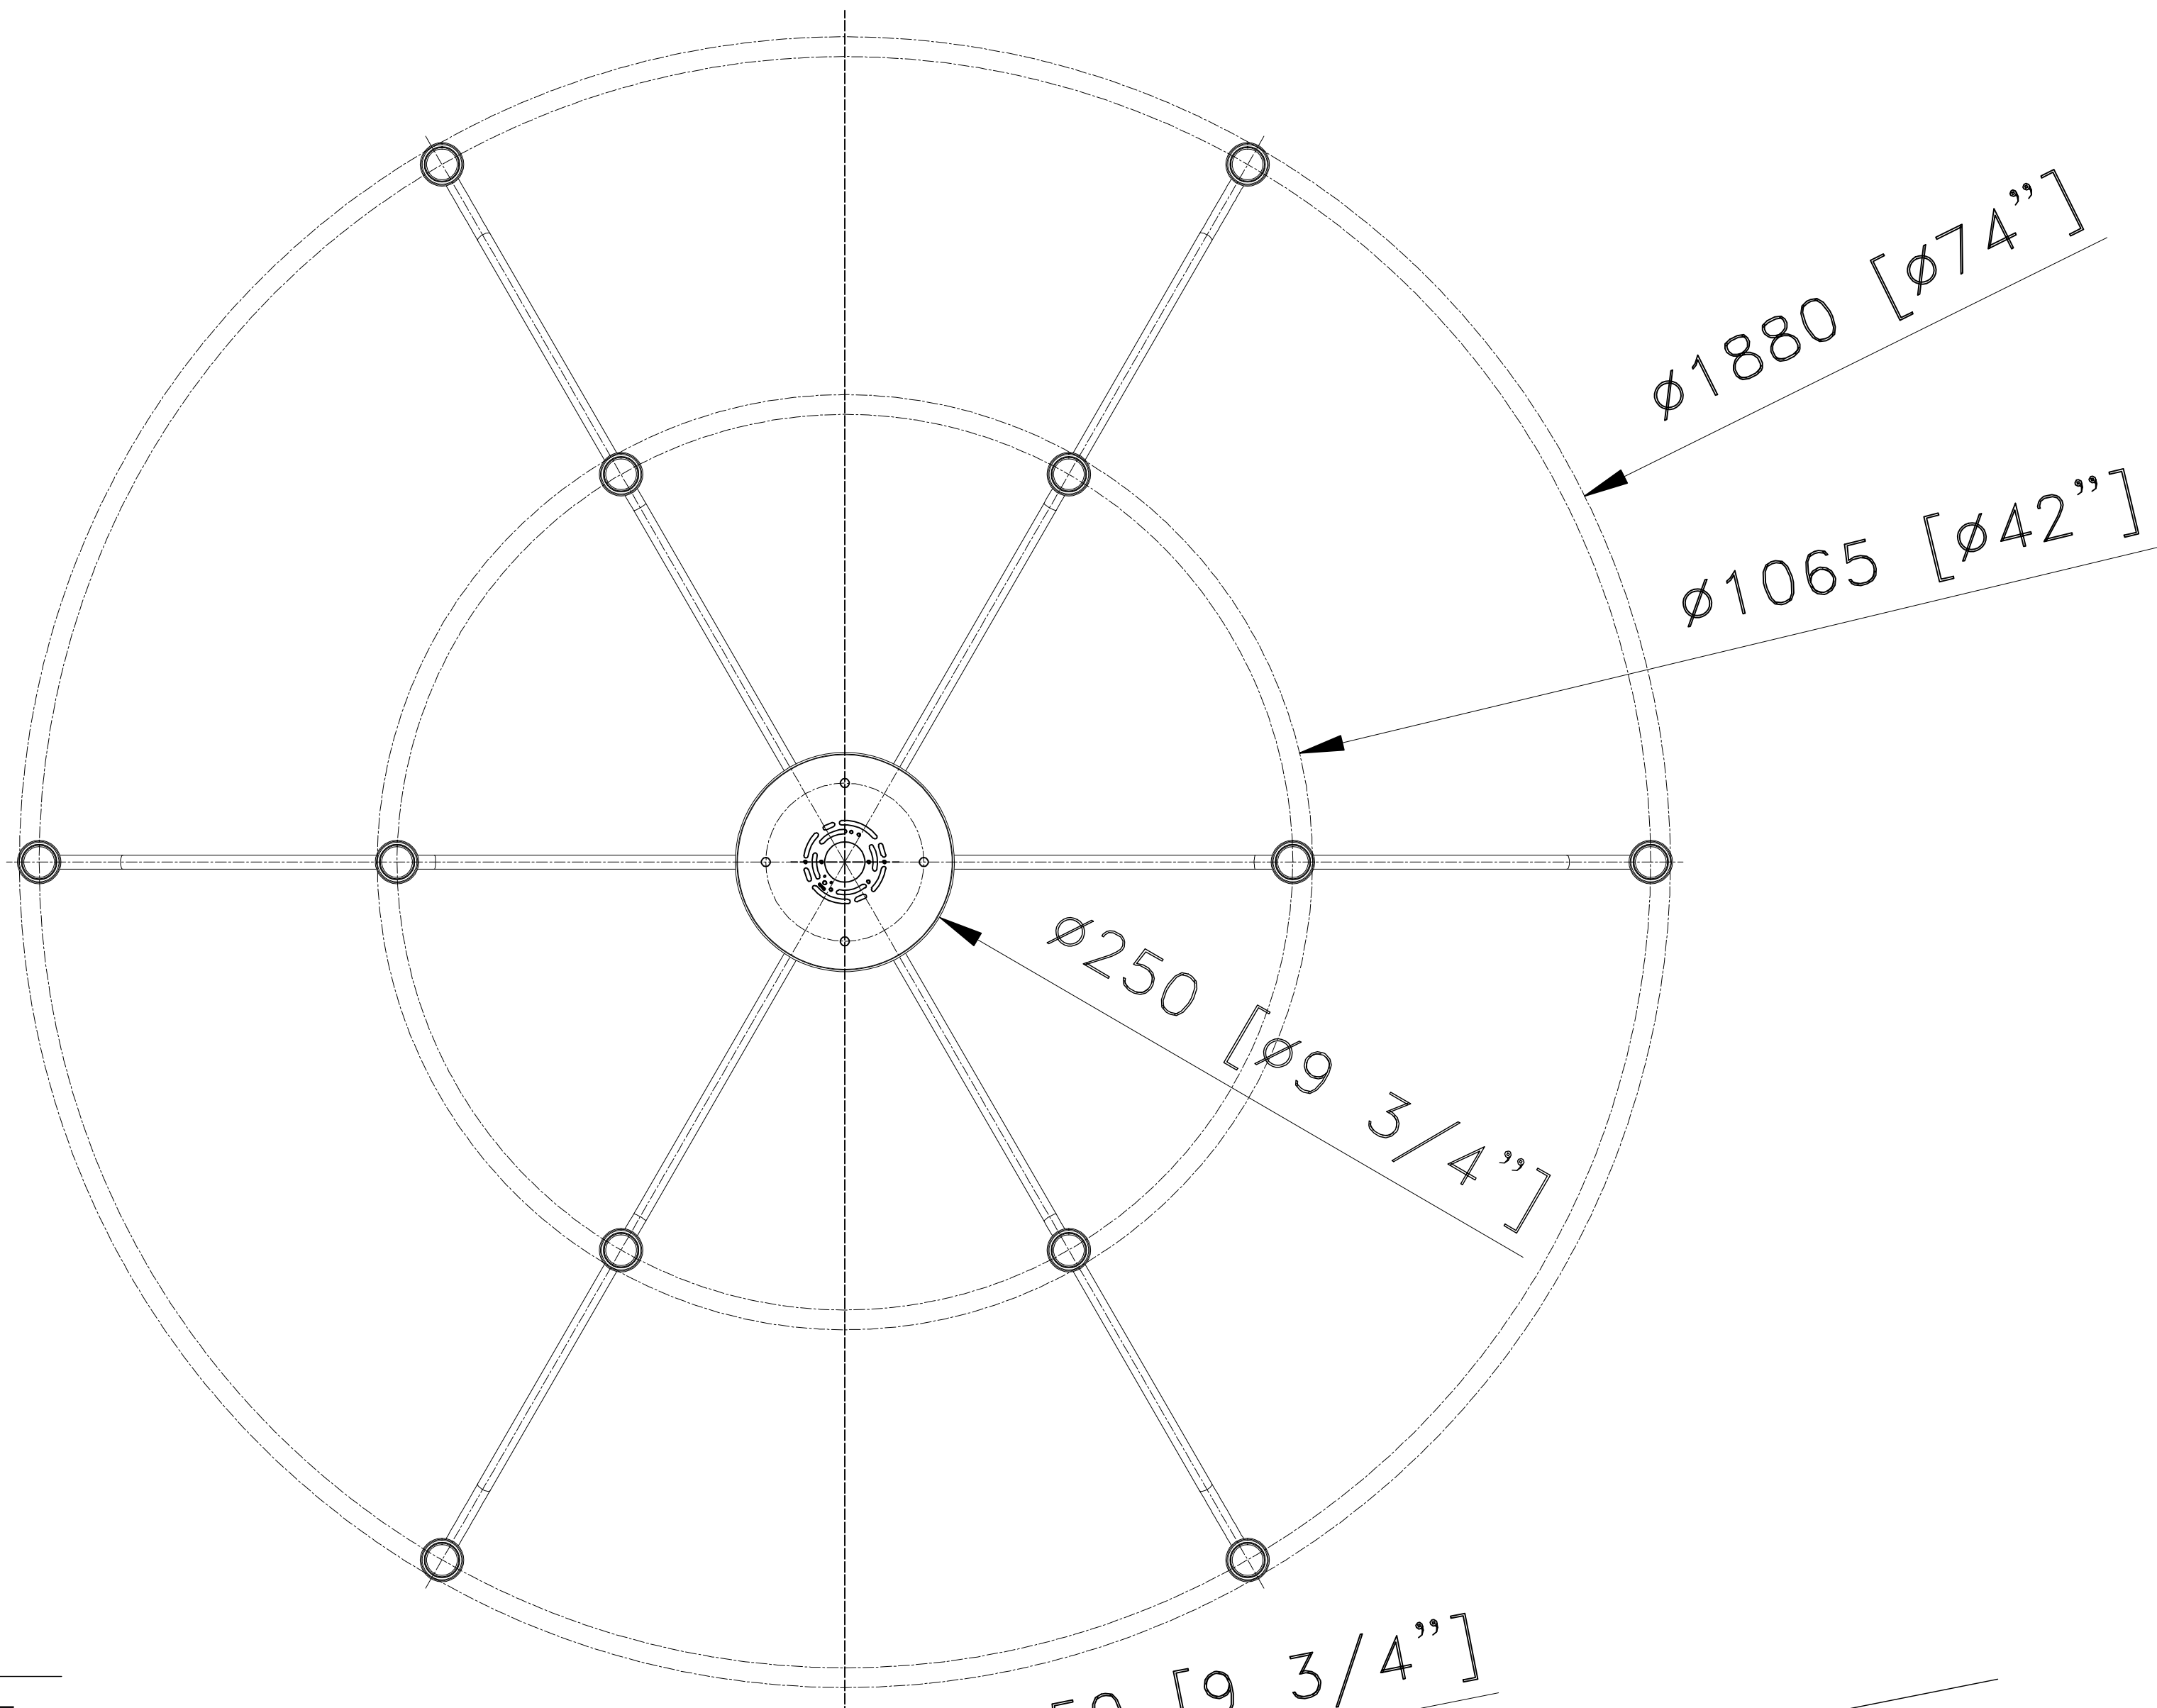

TOP VIEW
SCALE: 1 : 25

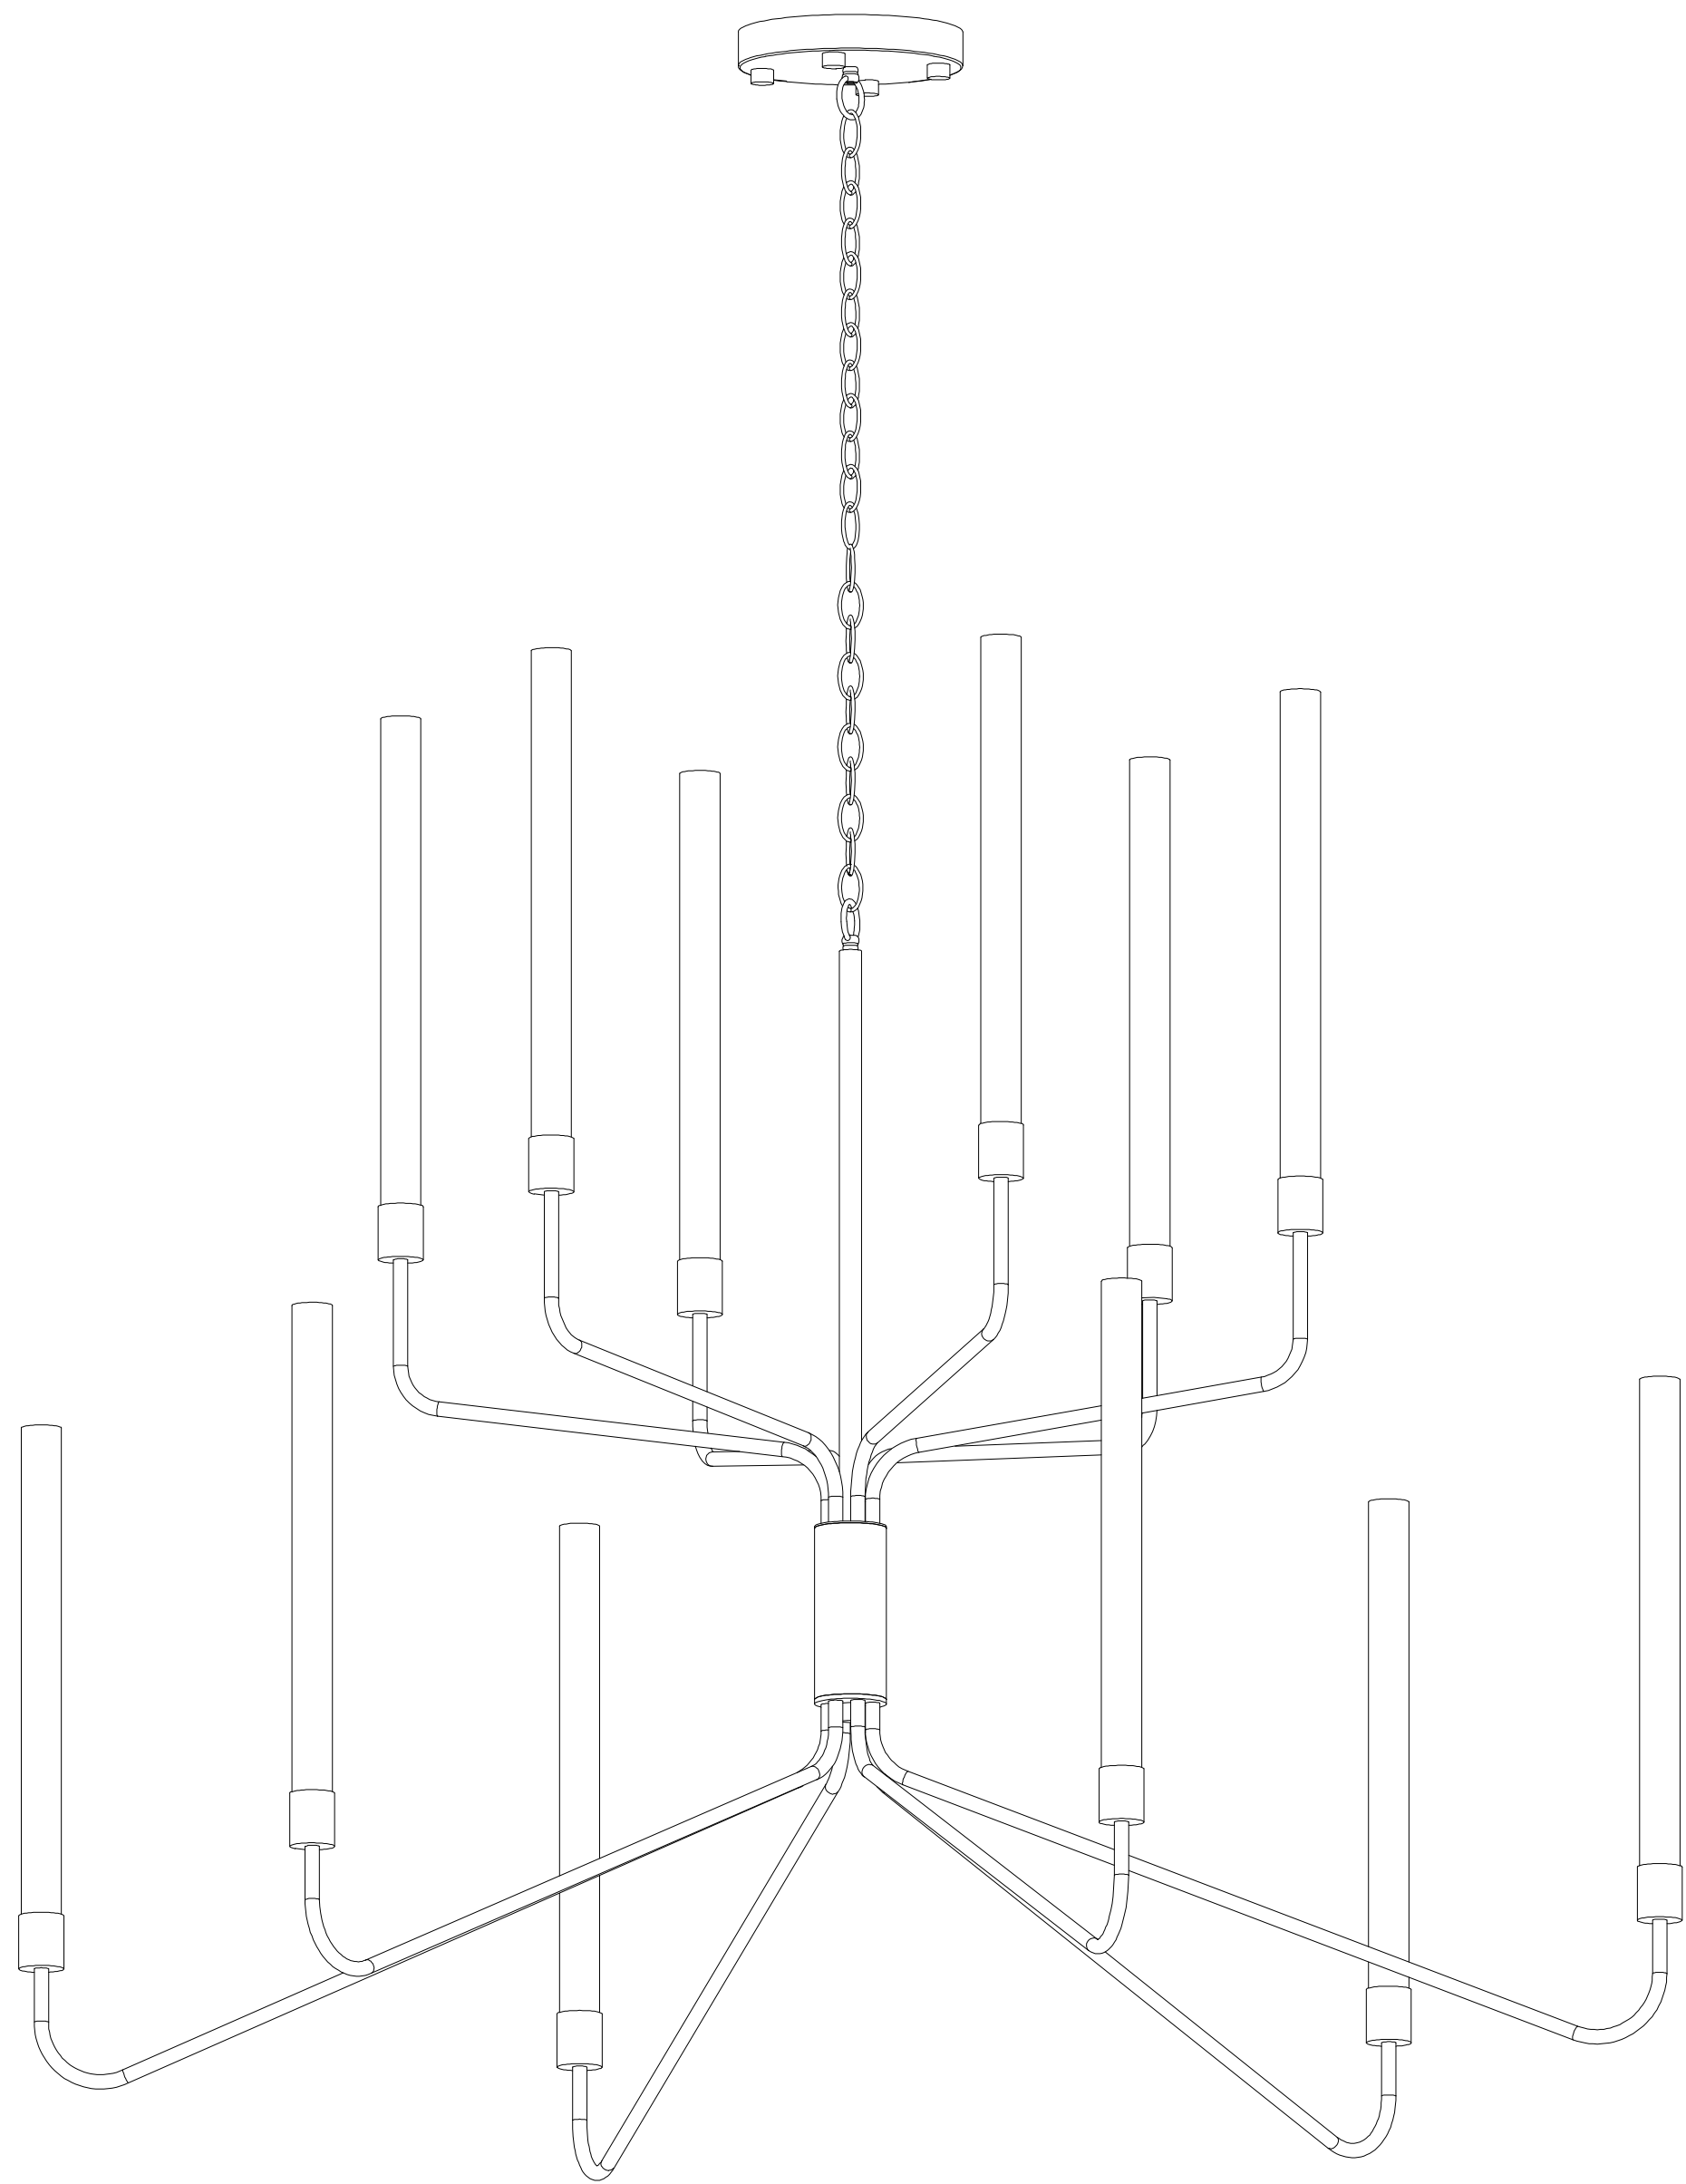

3D VIEW

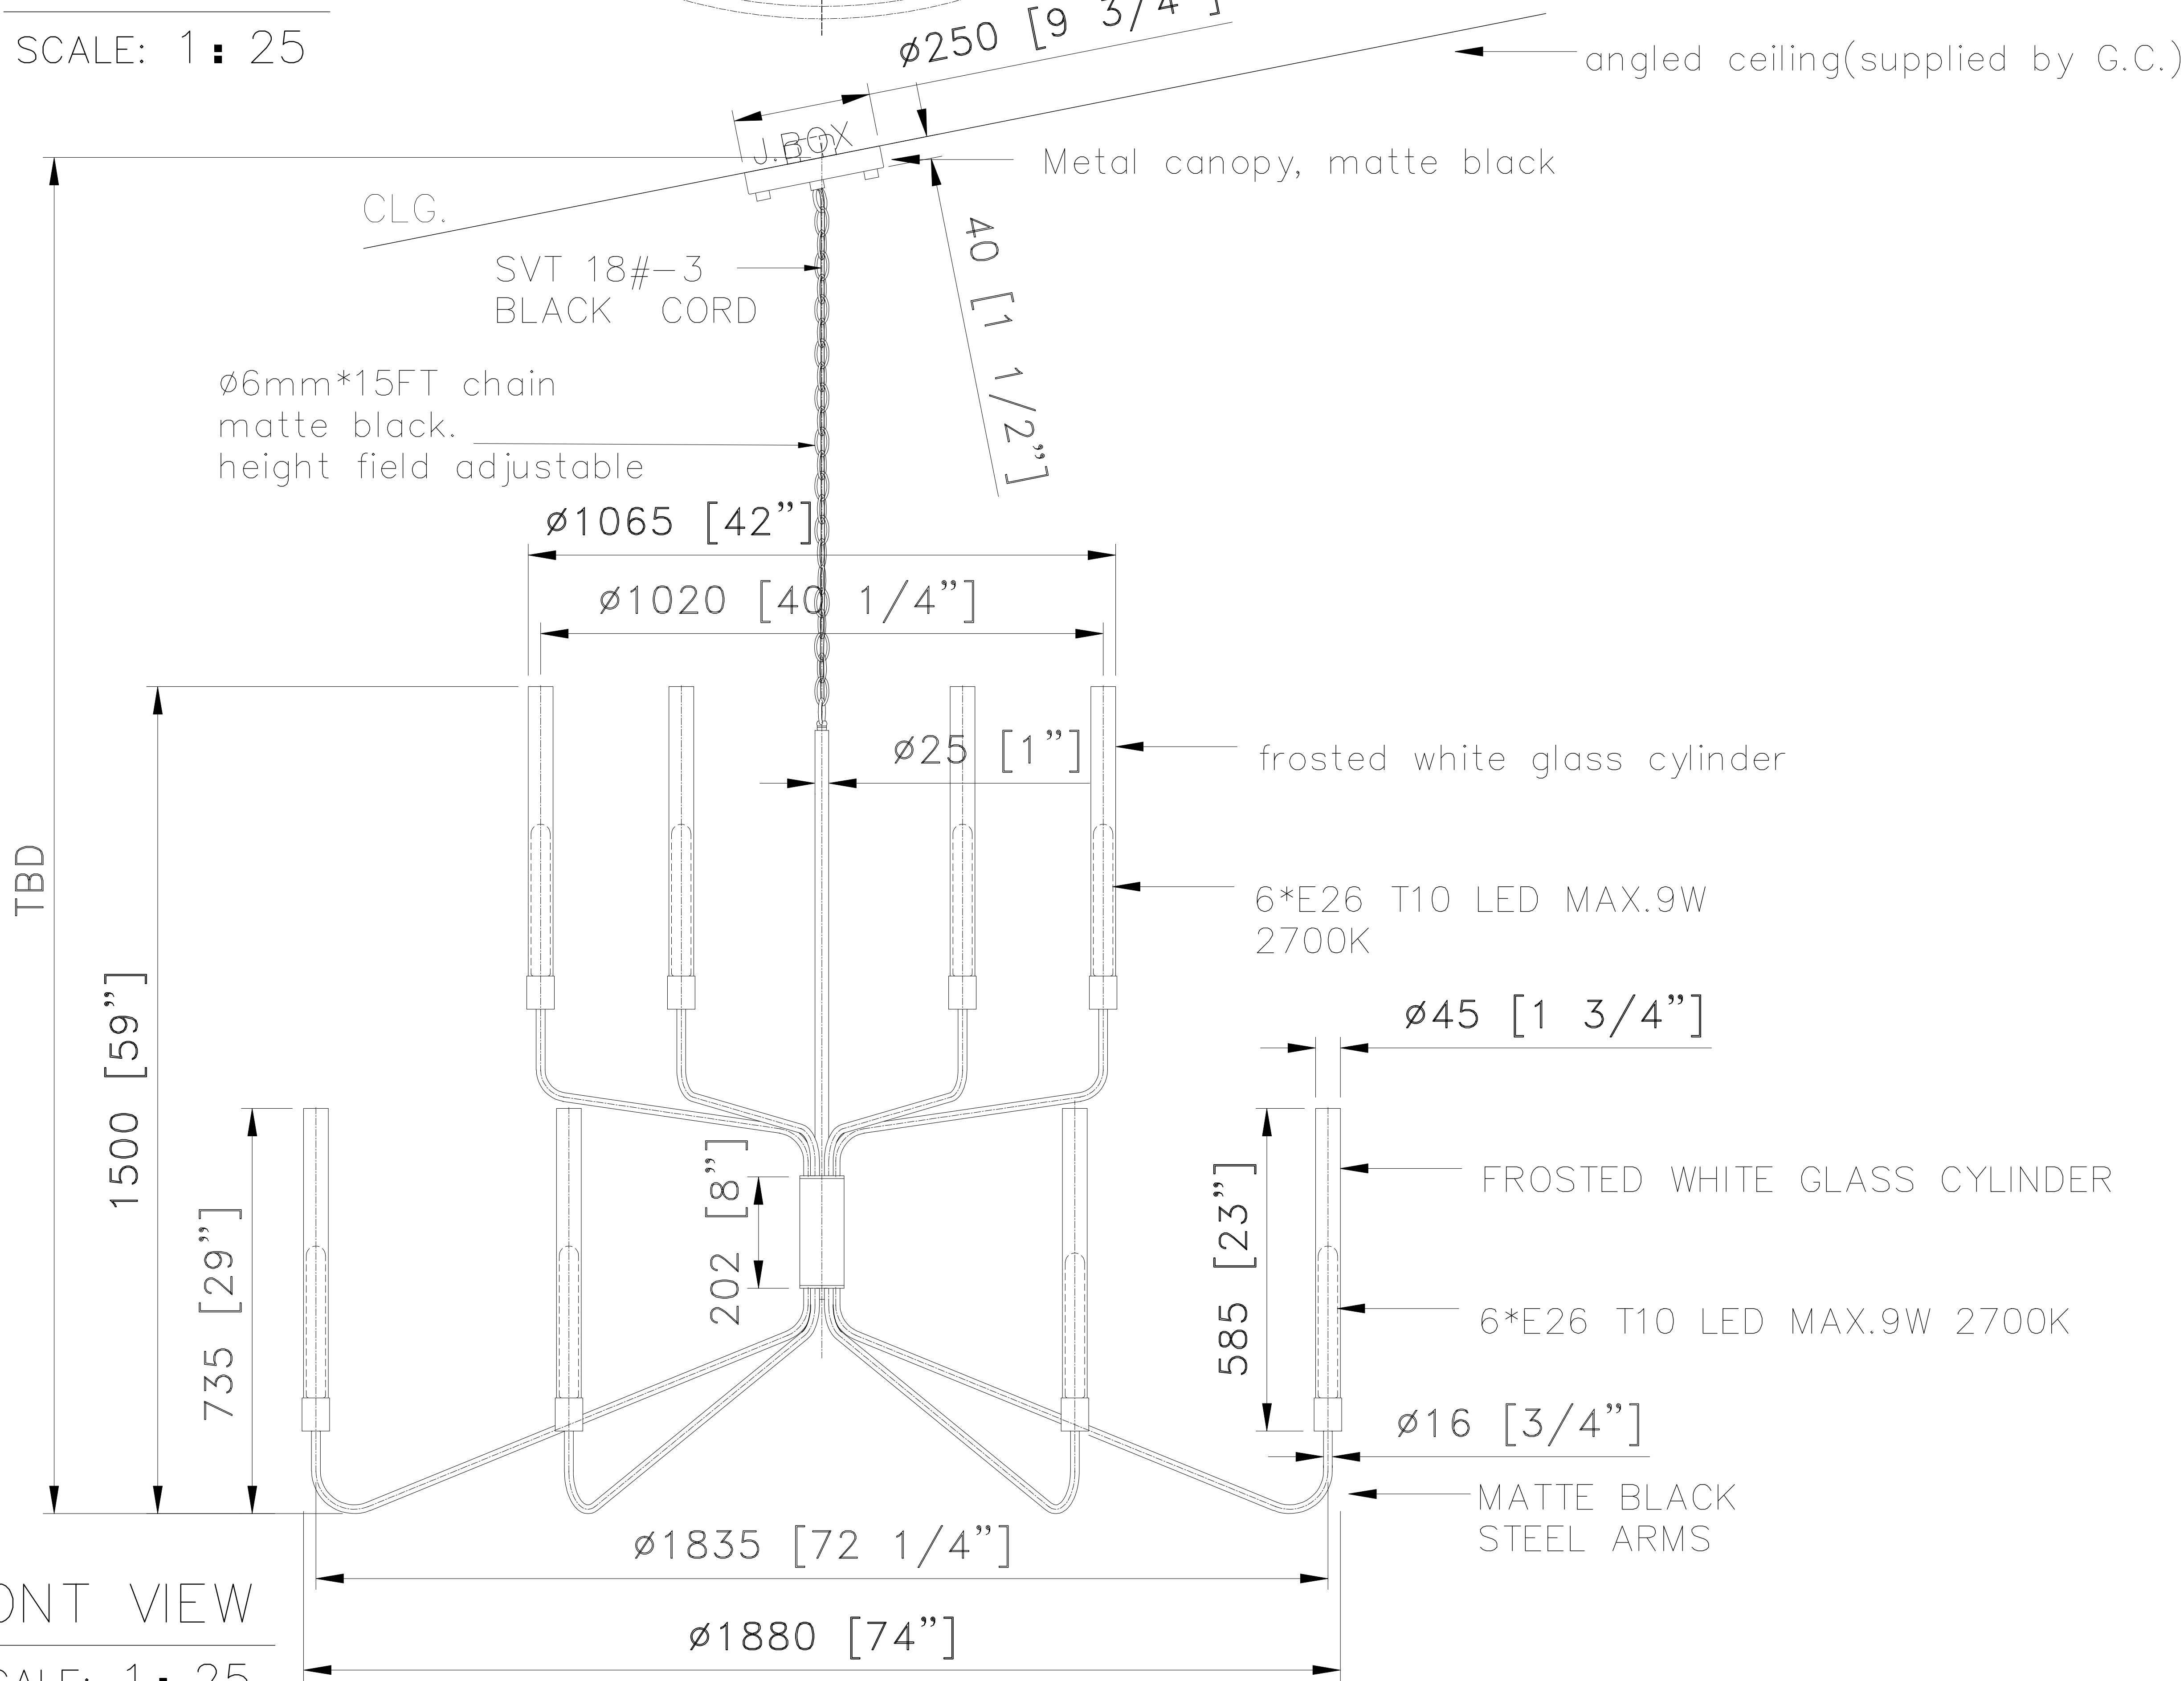

FRONT VIEW
SCALE: 1 : 25

CUSTOM CHANDELIER@LOUNGE

ITEM NO:FX-7411 (TYPE-SK) QTY:1PC

Seabrook Village - 3000 Essex Road (Erickson)

Approval: ☐ Date: _____

With comments: _____

Signed By: _____

Estimated Leads time are contingent upon receiving approved submittals and are subject to change

Les Industries CENTURY Industries Inc.
5645 Royalmount Ave.
Montreal, Quebec, Canada H4P 2P9
Tel:514-842-3933 Fax:514-842-7481
Toll free Canada only:1-877-842-3934
Date:2023/07/17 Rev: _____
(yyyy/mm/dd) (yyyy/mm/dd)

Dwg. #




NOTES:
1)METAL: ALL EXPOSED METAL FINISH TO BE ~~MATTE WHITE~~ EXCEPT THE CANOPY TO BE SATIN NICKEL PLATED
2)DIFFUSER:MILK WHITE SILICON GEL STRIPS.
3)LAMPING:INTEGRATED LED 211W 2700K. DIMMABLE. W/DRIVER@CANOPY, 120V.A.C. 60HZ
4)HARD WIRED
UL/CUL APPROVED
***APPROX MAX. WEIGHTS: 80LBS

SATIN NICKEL




3D VIEW

TOP VIEW
SCALE: 1 : 22

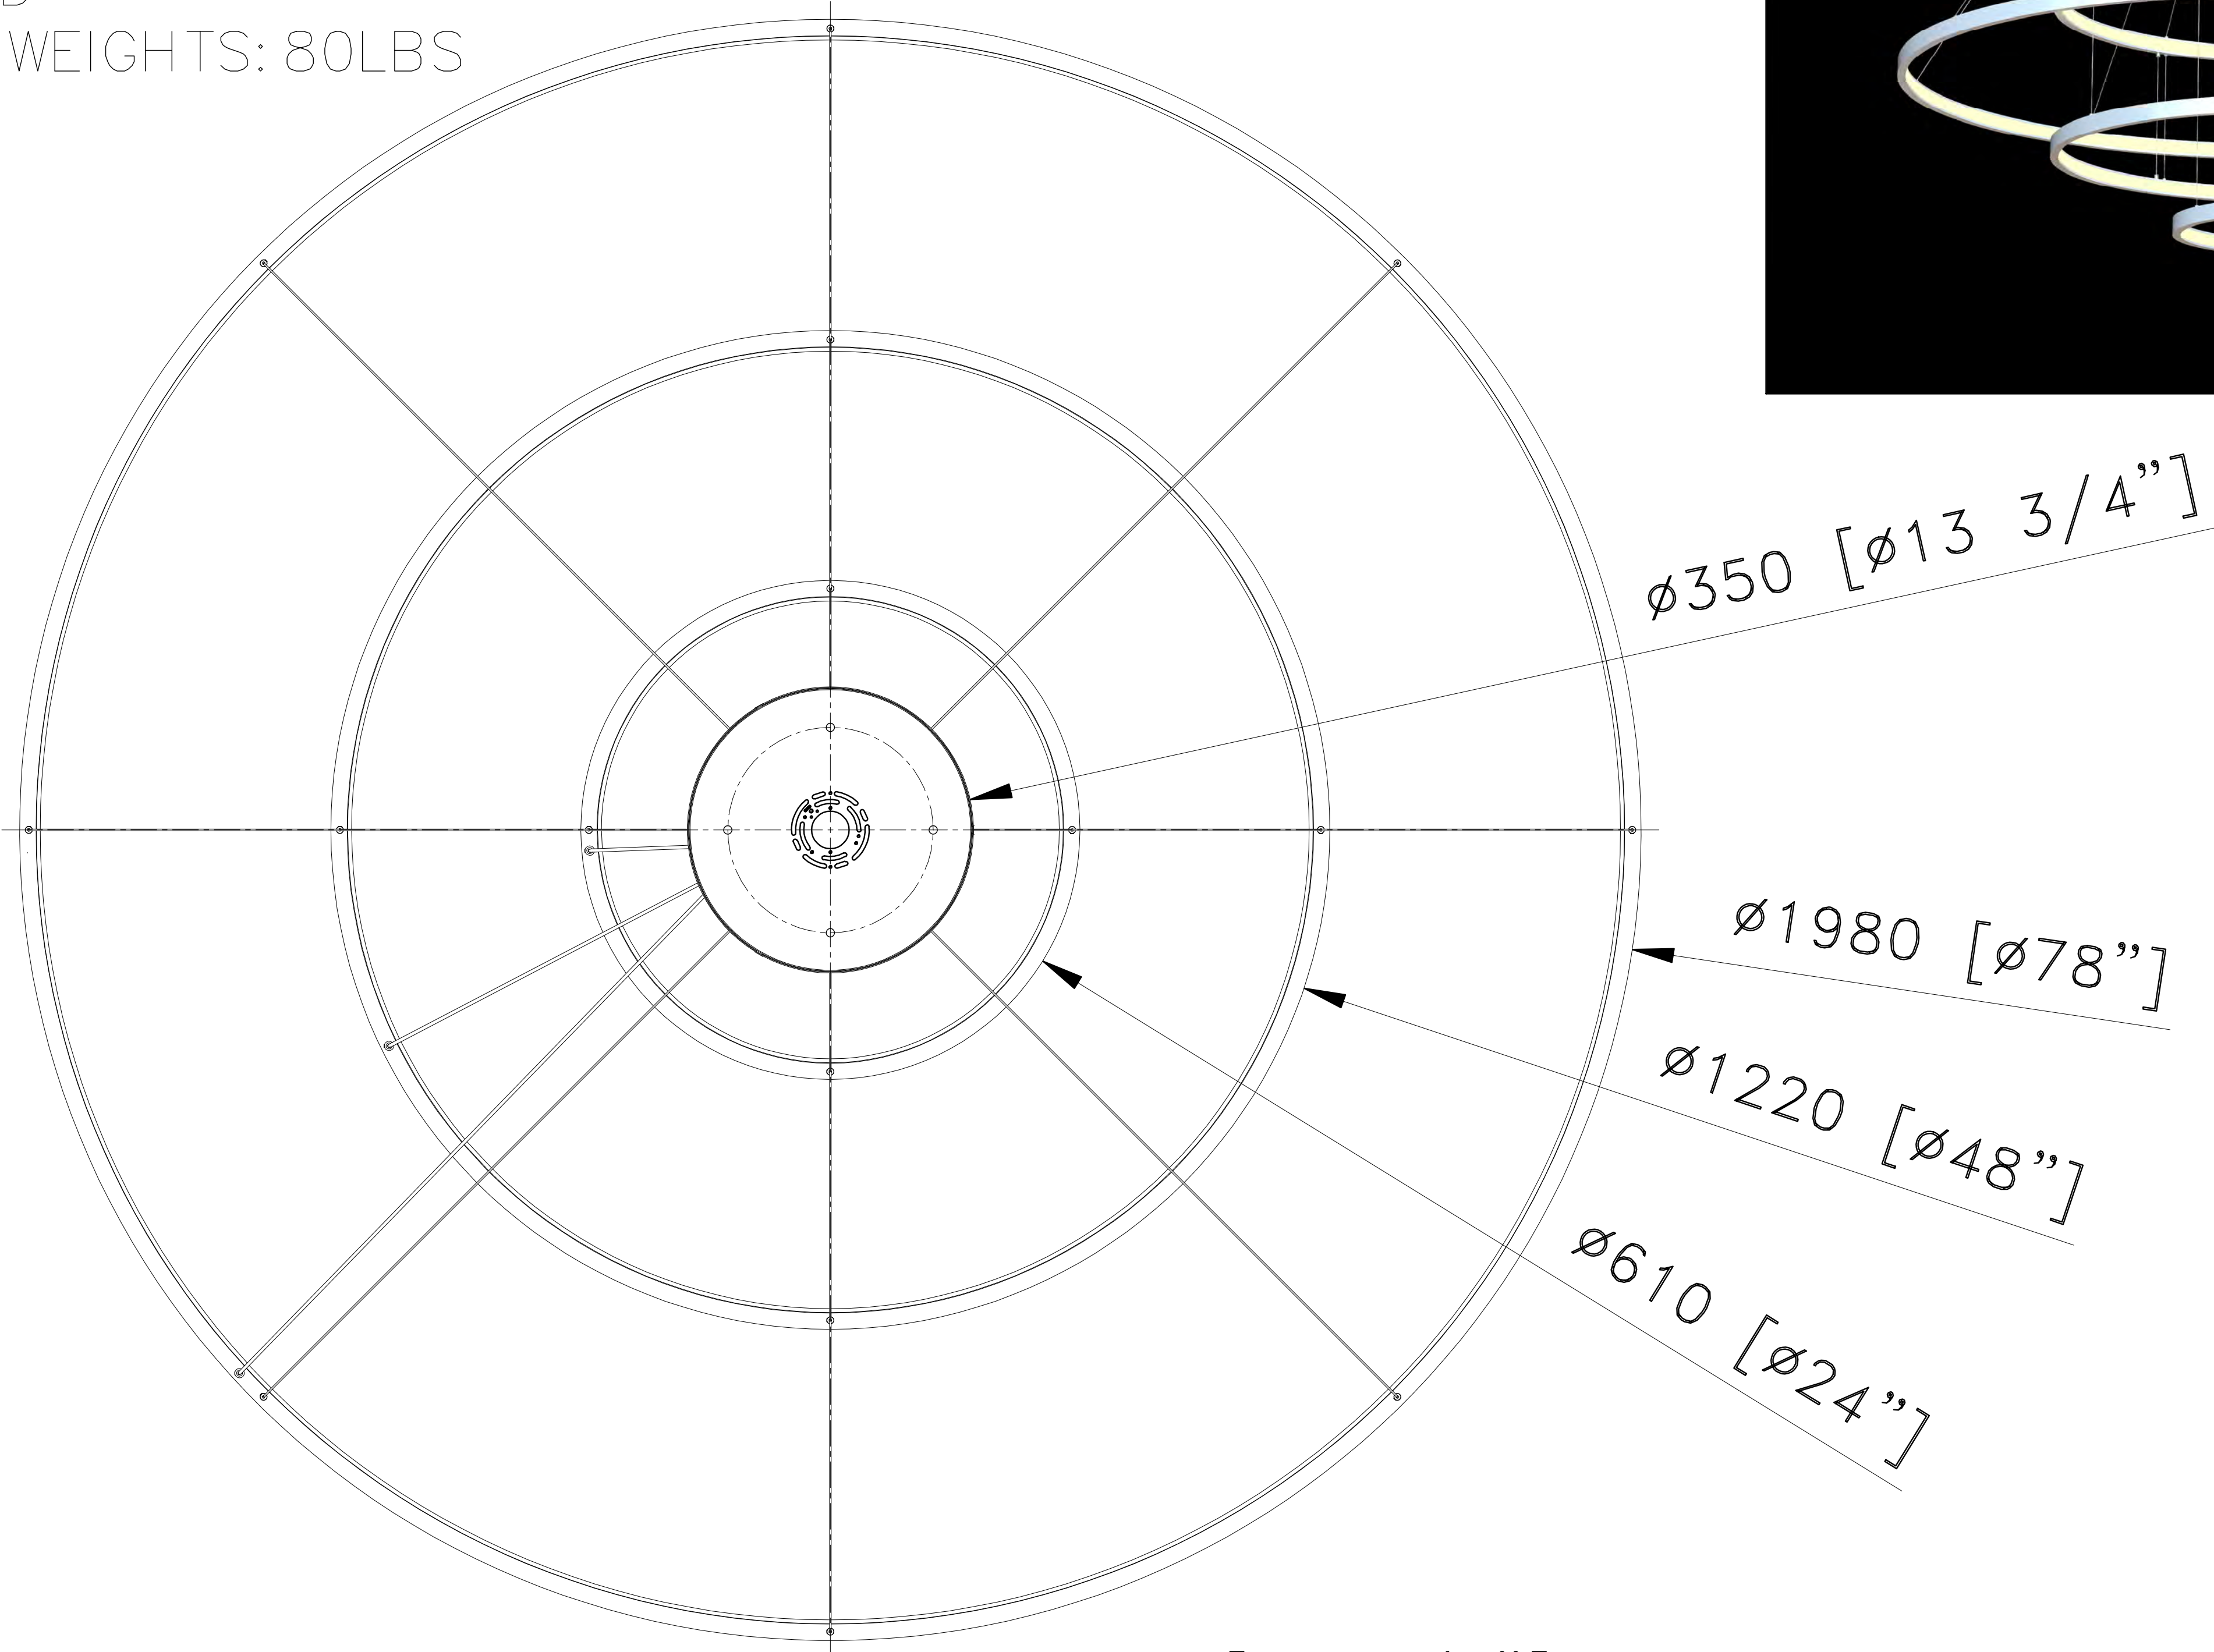

FRONT VIEW
SCALE: 1 : 22

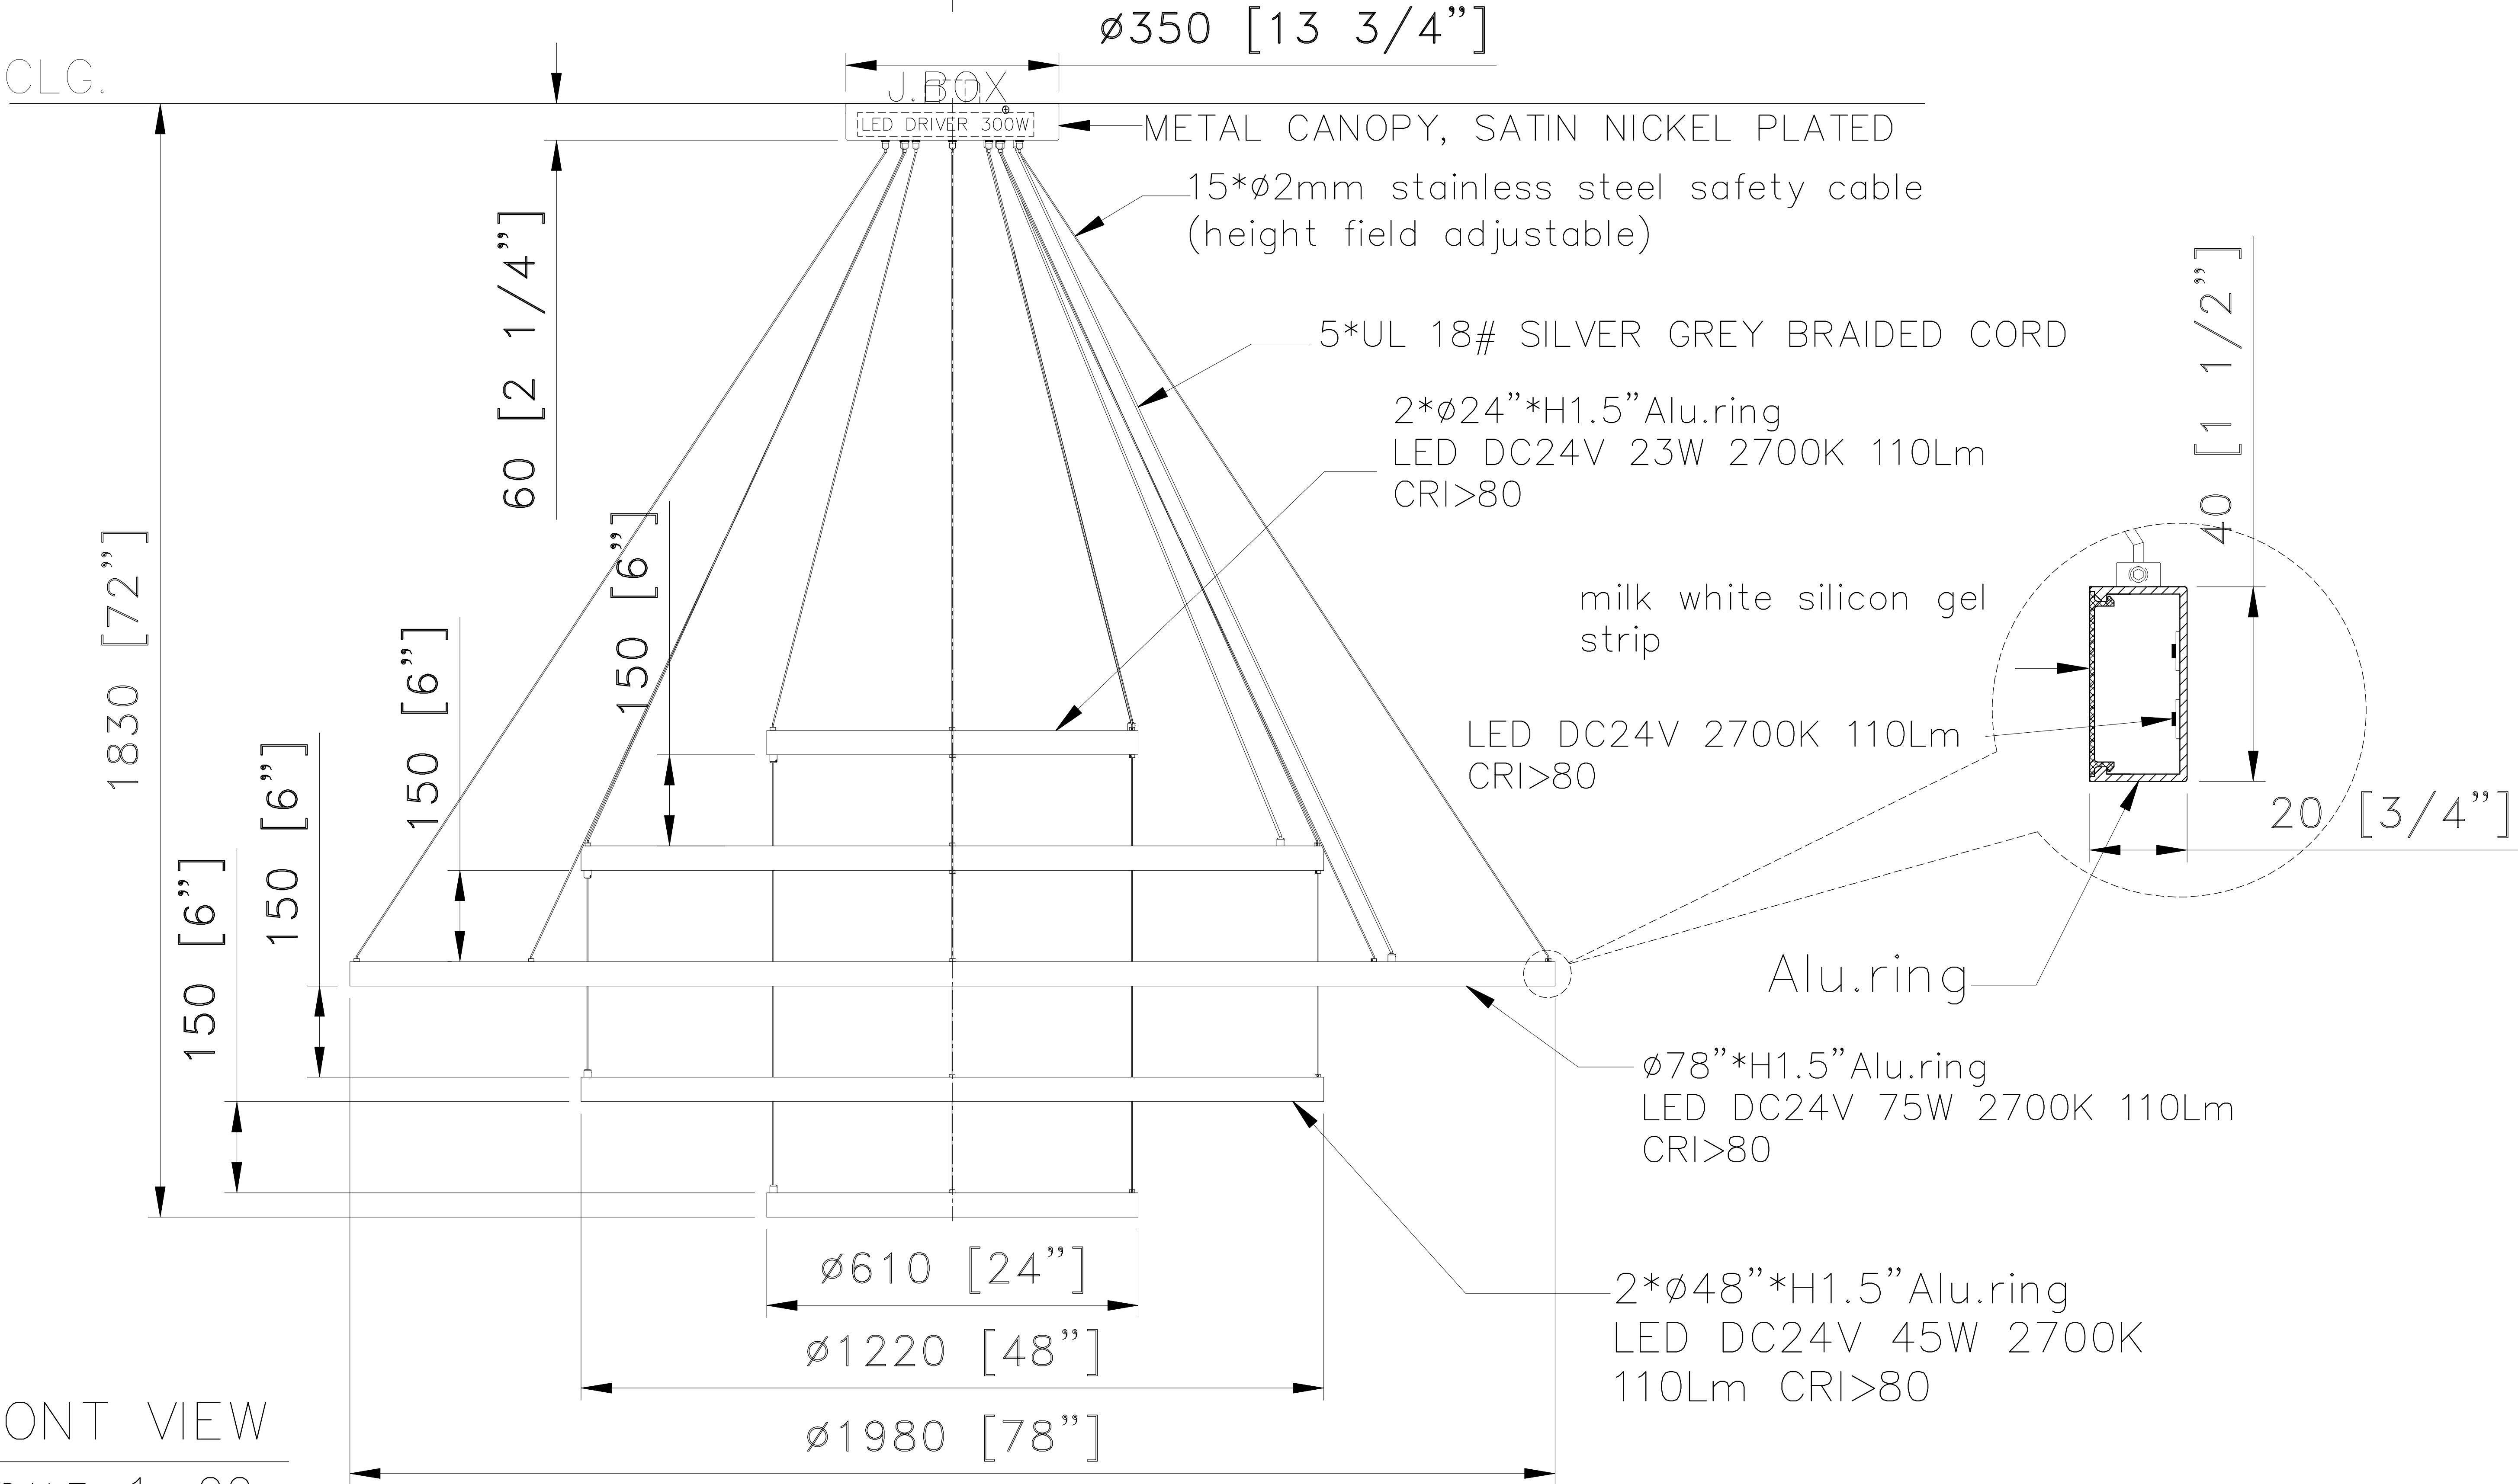


CUSTOM 5-LAYER RING PENDANT

ITEM NO:CEN-CP-0778 QTY:2X

BAYHEALTH BLUE HEN CONFERENCE CENTER

Approval: ☐ Date: 8/24/2023

With comments: _____

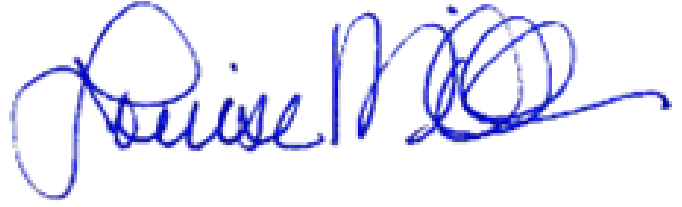Signed By:  Becker Morgan Group Inc.

Estimated Leads time are contingent upon receiving approved submittals and are subject to change

Les Industries CENTURY Industries Inc.

5645 Royalmount Ave.

Dwg. #

Montreal, Quebec, Canada H4P 2P9

Tel:514-842-3933 Fax:514-842-7481

Toll free Canada only:1-877-842-3934

Date:2023/08/11 Rev: _____

(yyyy/mm/dd)

(yyyy/mm/dd)

P 1/1

Starr Hill Tap house










NOTES:
1)METAL: ALL EXPOSED METAL FINISH TO BE BLACK
2)SHADE:MILK WHITE SILICON GEL STRIP
3)LAMPING:INTEGRATED LED 5W 2700K.ELV DIMMING. W/DRIVER@CANOPY,120V.A.C.60Hz
4)HARD WIRED
UL/CUL APPROVED
***APPROX MAX. WEIGHTS: 5LBS

TOP VIEW
SCALE: 1 : 6

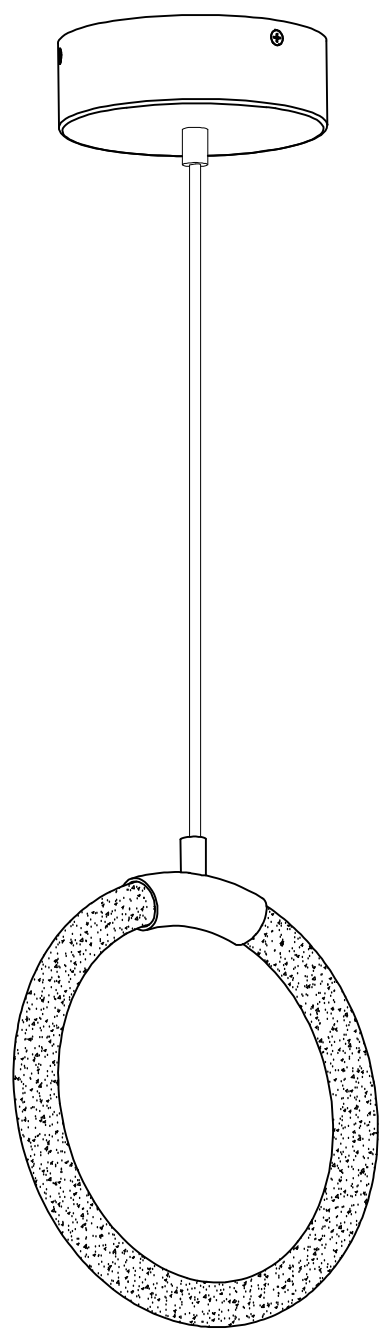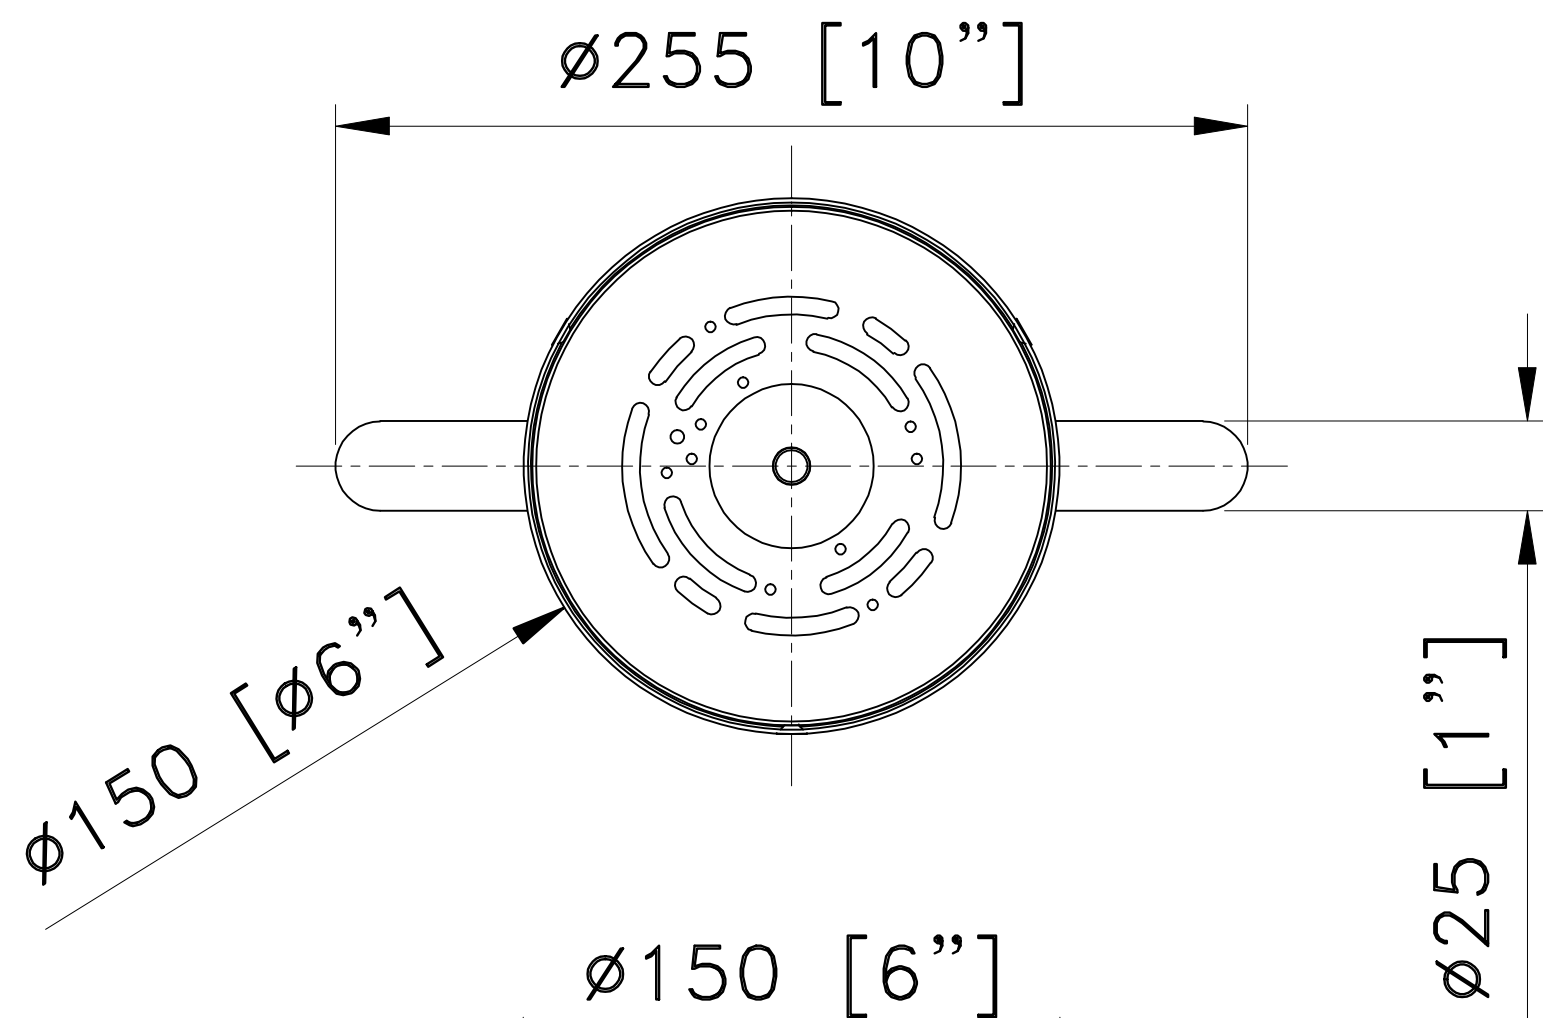


3D VIEW

FRONT VIEW
SCALE: 1 : 6

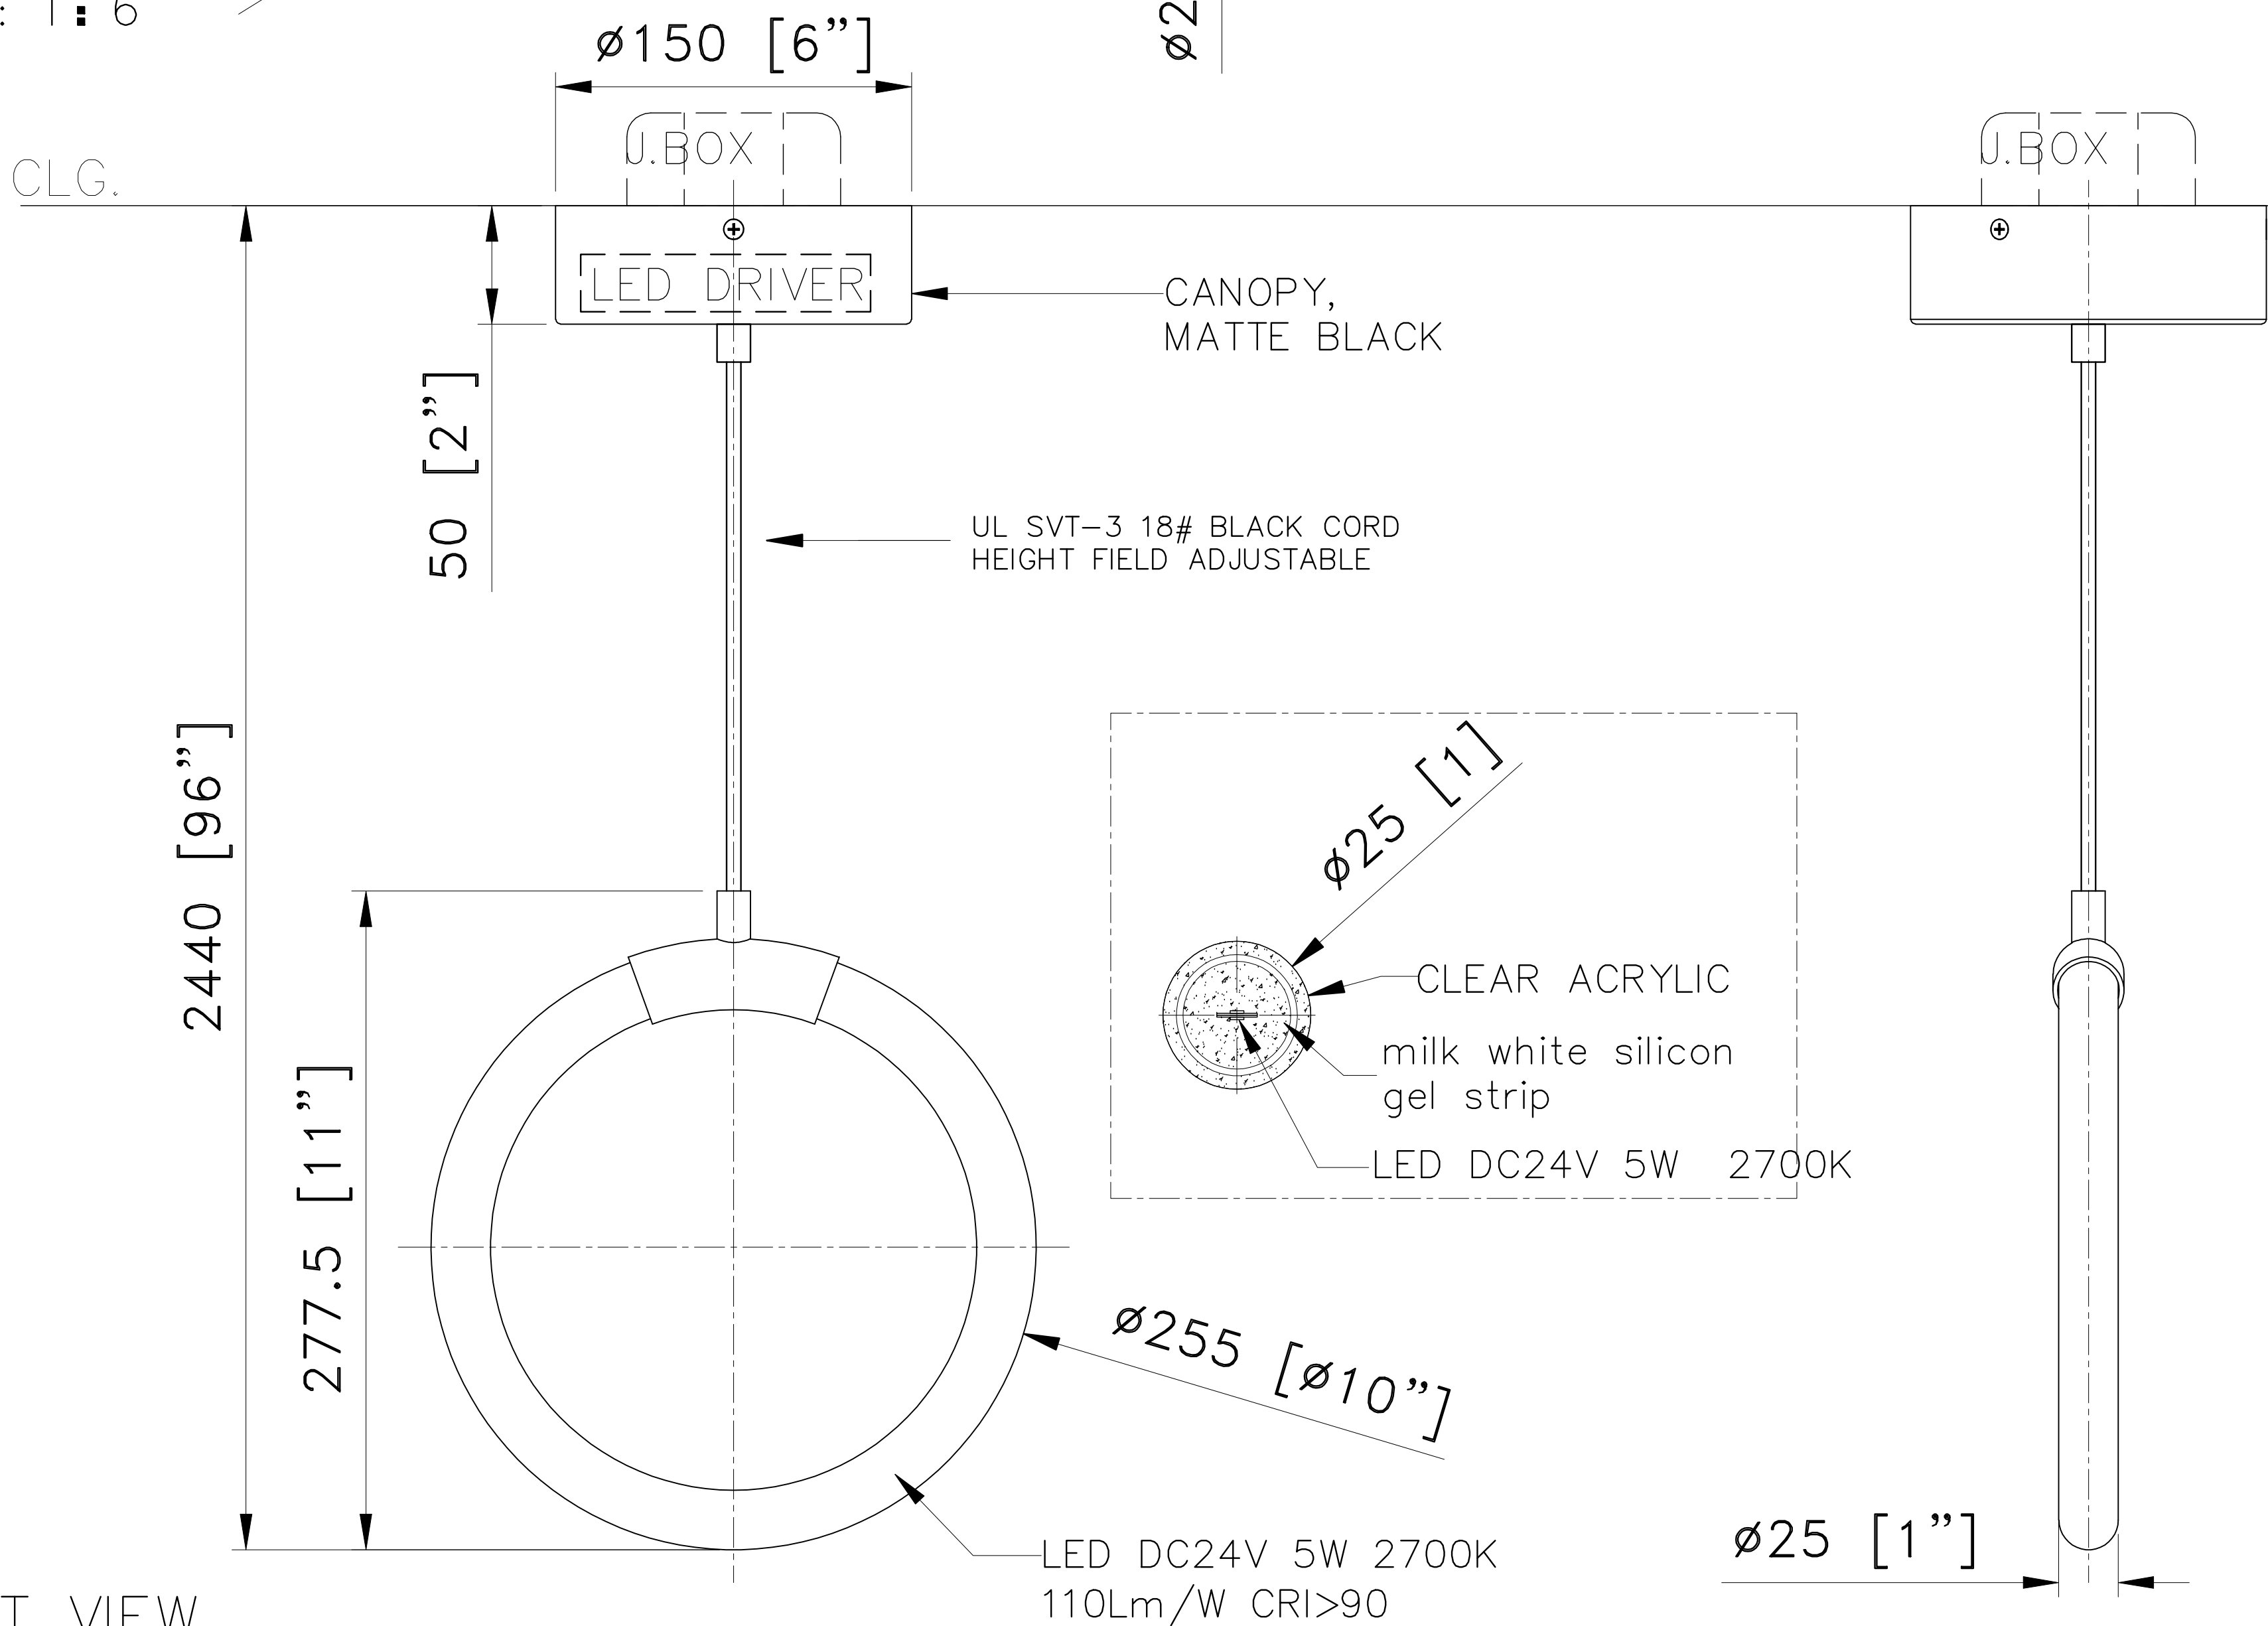

SIDE VIEW
SCALE: 1 : 6

BOTTOM VIEW
SCALE: 1 : 6

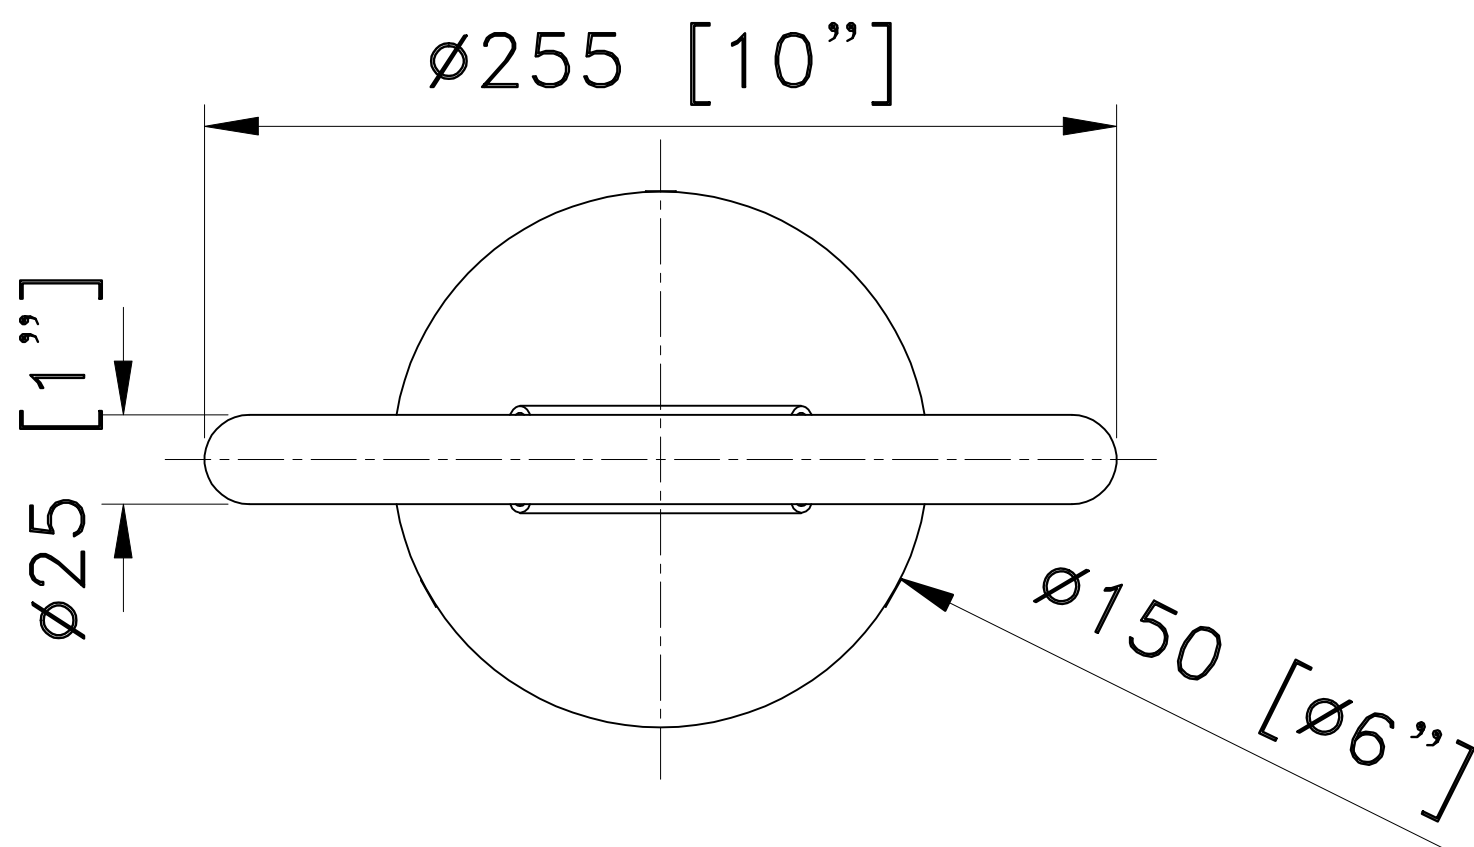

CUSTOM SMALL HOOP PENDANT

ITEM NO:M1 QTY:8X

Approval: ☐ Date: _____

With comments: _____

Signed By: _____

Estimated Leads time are contingent upon receiving approved submittals and are subject to change

Starr Hill Taphouse

Les Industries CENTURY Industries Inc.

5645 Royalmount Ave.

Montreal, Quebec, Canada H4P 2P9

Tel :514-842-3933 Fax:514-842-7481

Toll free Canada only:1-877-842-3934

Date:2023/10/10 Rev: _____

(yyyy/mm/dd)

(yyyy/mm/dd)

Dwg. #

P 1/1

1)METAL: ALL EXPOSED METAL FINISH TO BE BLACK
2)SHADE:MILK WHITE SILICON GEL STRIP
3)LAMPING:INTEGRATED LED 8W 2700K.ELV DIMMING. W/DRIVER@CANOPY,120V.A.C.60Hz
4)HARD WIRED
UL/CUL APPROVED
***APPROX MAX. WEIGHTS: 6LBS



ITEM NO:M2 QTY:TBD

Signed By:_____

Estimated Leads time are contingent upon receiving approved submittals and are subject to change



Les Industries CENTURY Industries Inc.
5645 Royalmount Ave.
Montreal, Quebec, Canada H4P 2P9
Tel: 514-842-3933 Fax: 514-842-7481
Toll free Canada only: 1-877-842-3934
Date: 2023/10/10 Rev: _____
 (yyyy/mm/dd) (yyyy/mm/dd)

Dwg. #

$$P^{1/1}$$



NOTES:
1)METAL: ALL EXPOSED METAL FINISH TO BE BLACK
2)SHADE: MILK WHITE SILICON GEL STRIP
3)LAMPING: INTEGRATED LED 10W 2700K.ELV DIMMING. W/DRIVER@CANOPY,120V.A.C.60Hz
4)HARD WIRED
UL/CUL APPROVED
***APPROX MAX. WEIGHTS: 8LBS

TOP VIEW
SCALE: 1 : 9

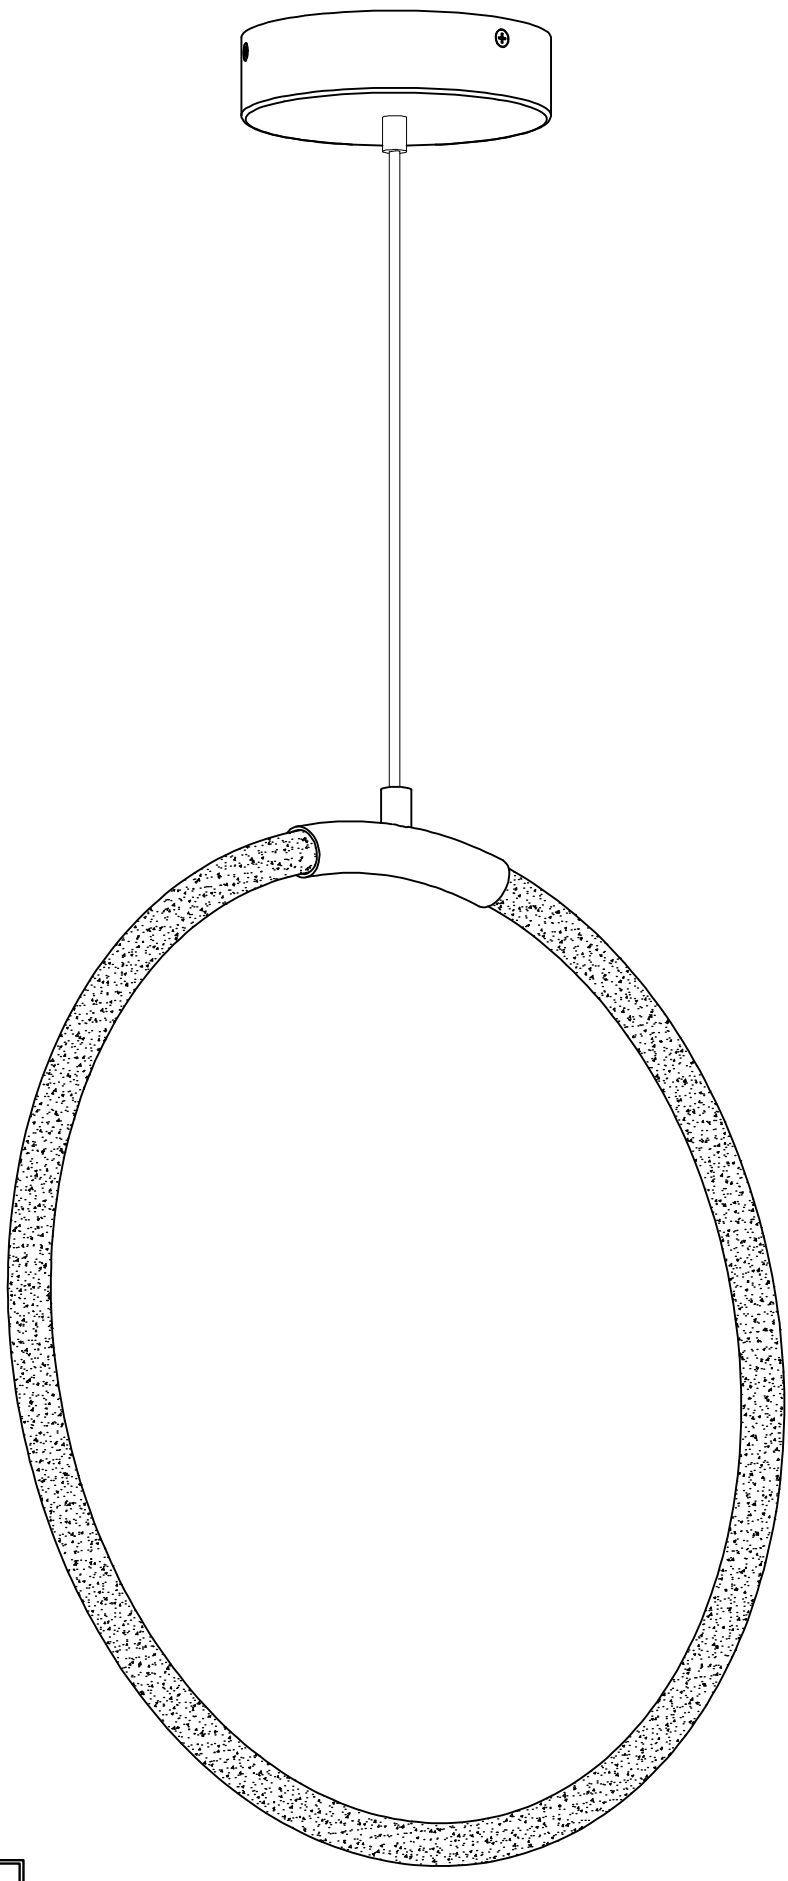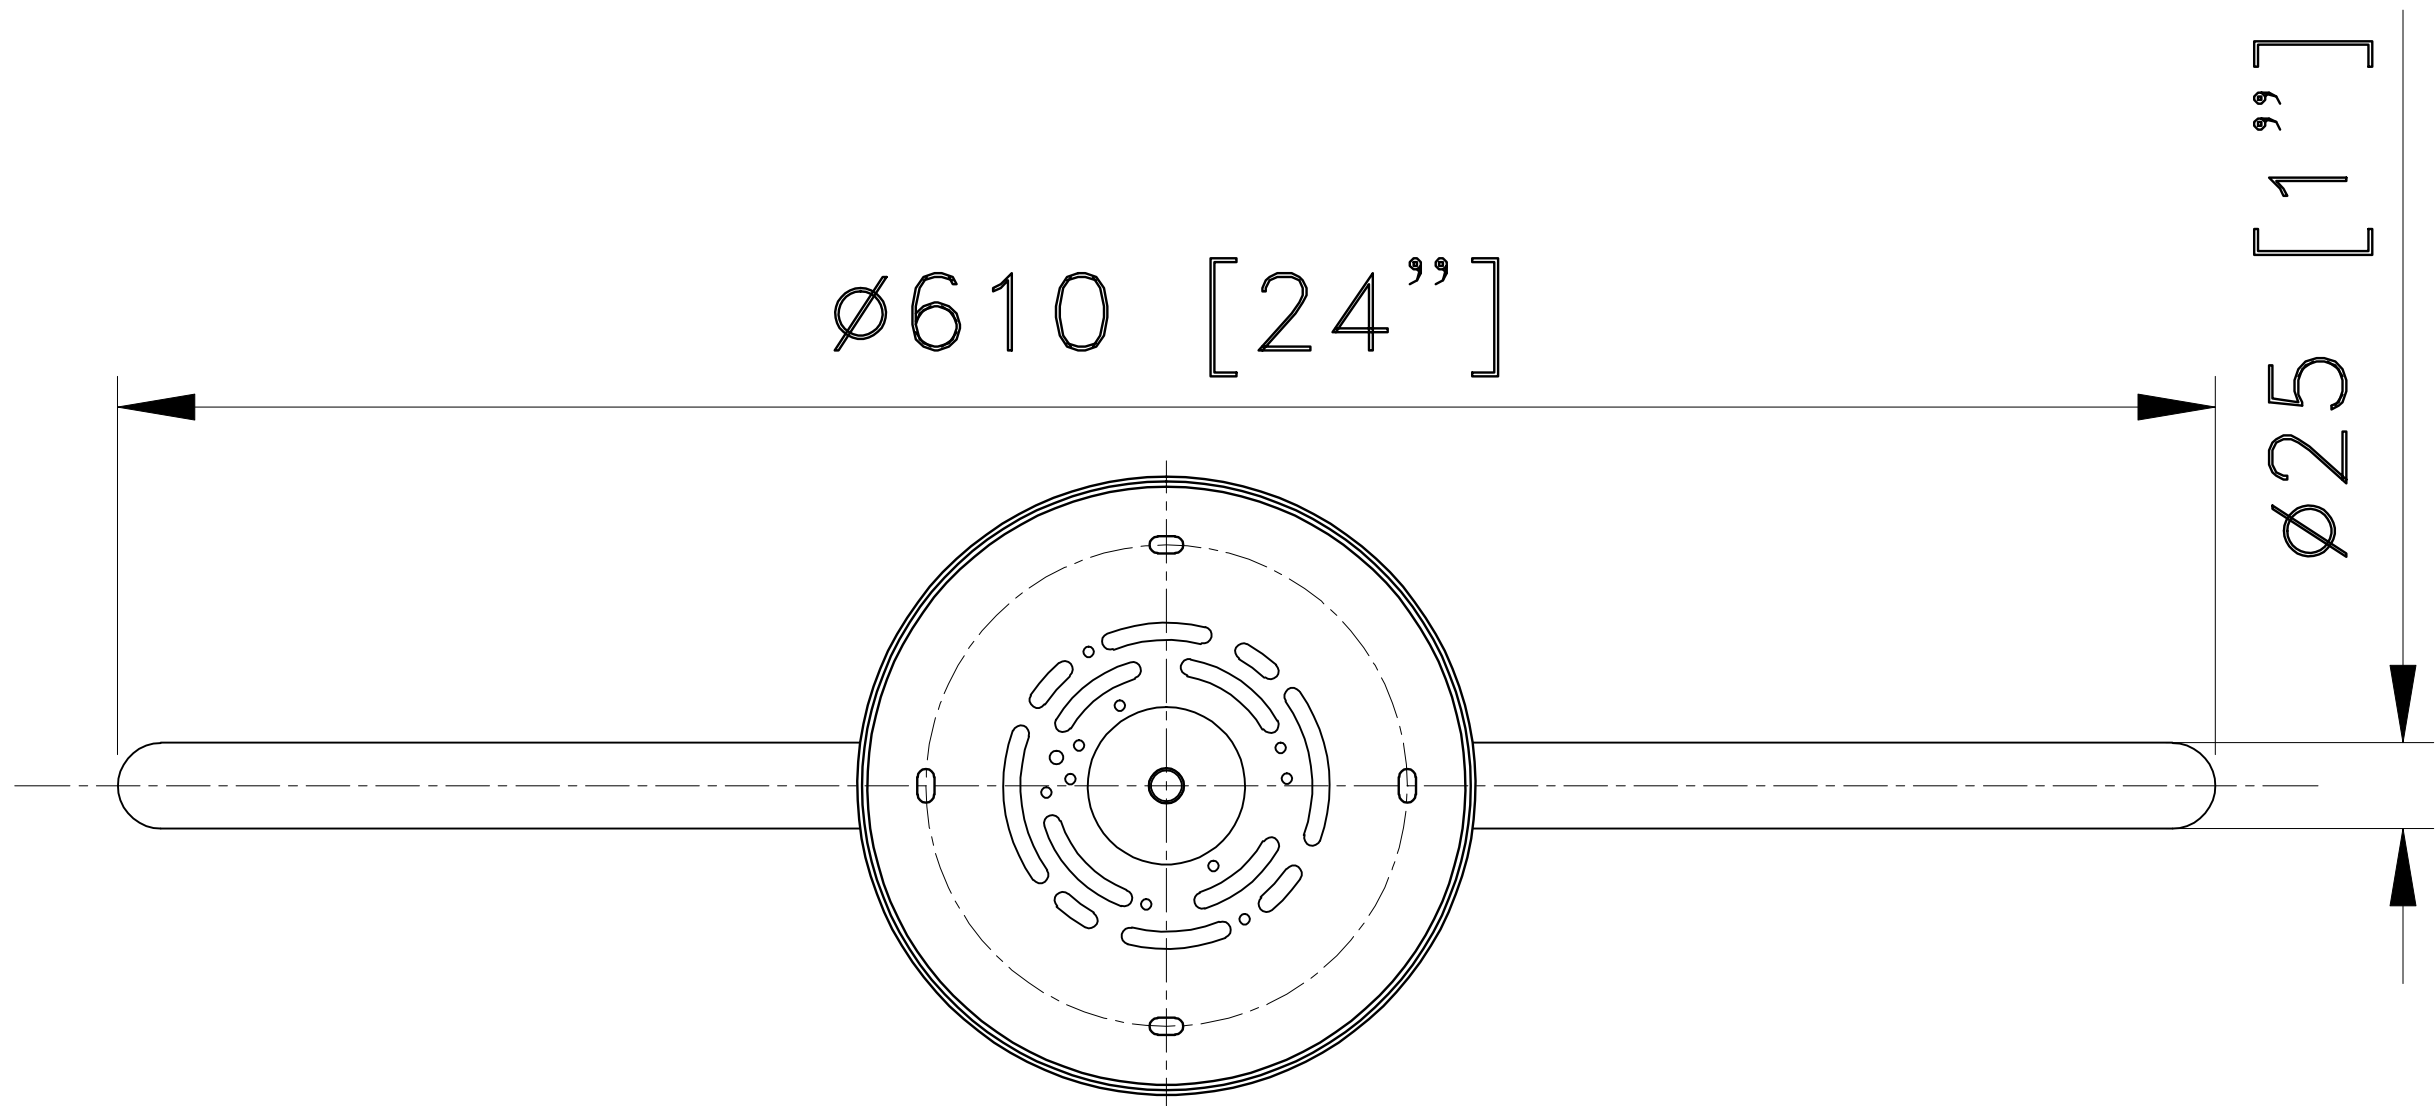


3D VIEW

FRONT VIEW
SCALE: 1 : 9

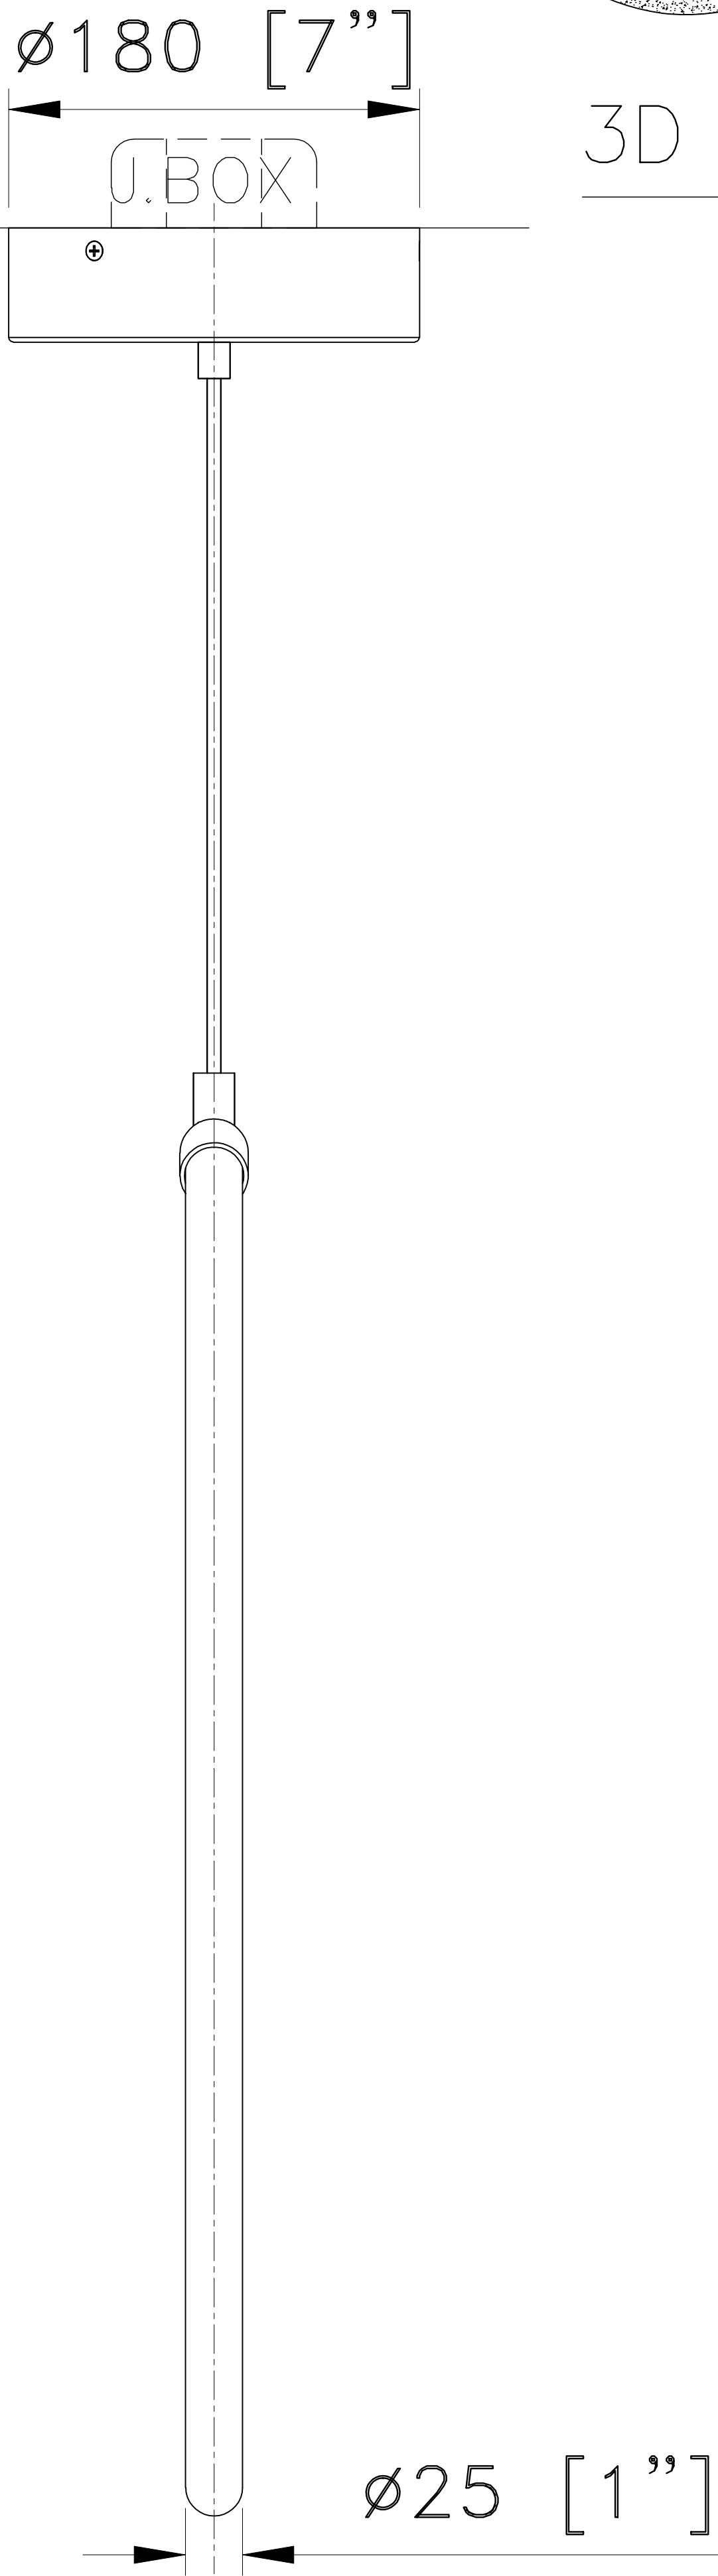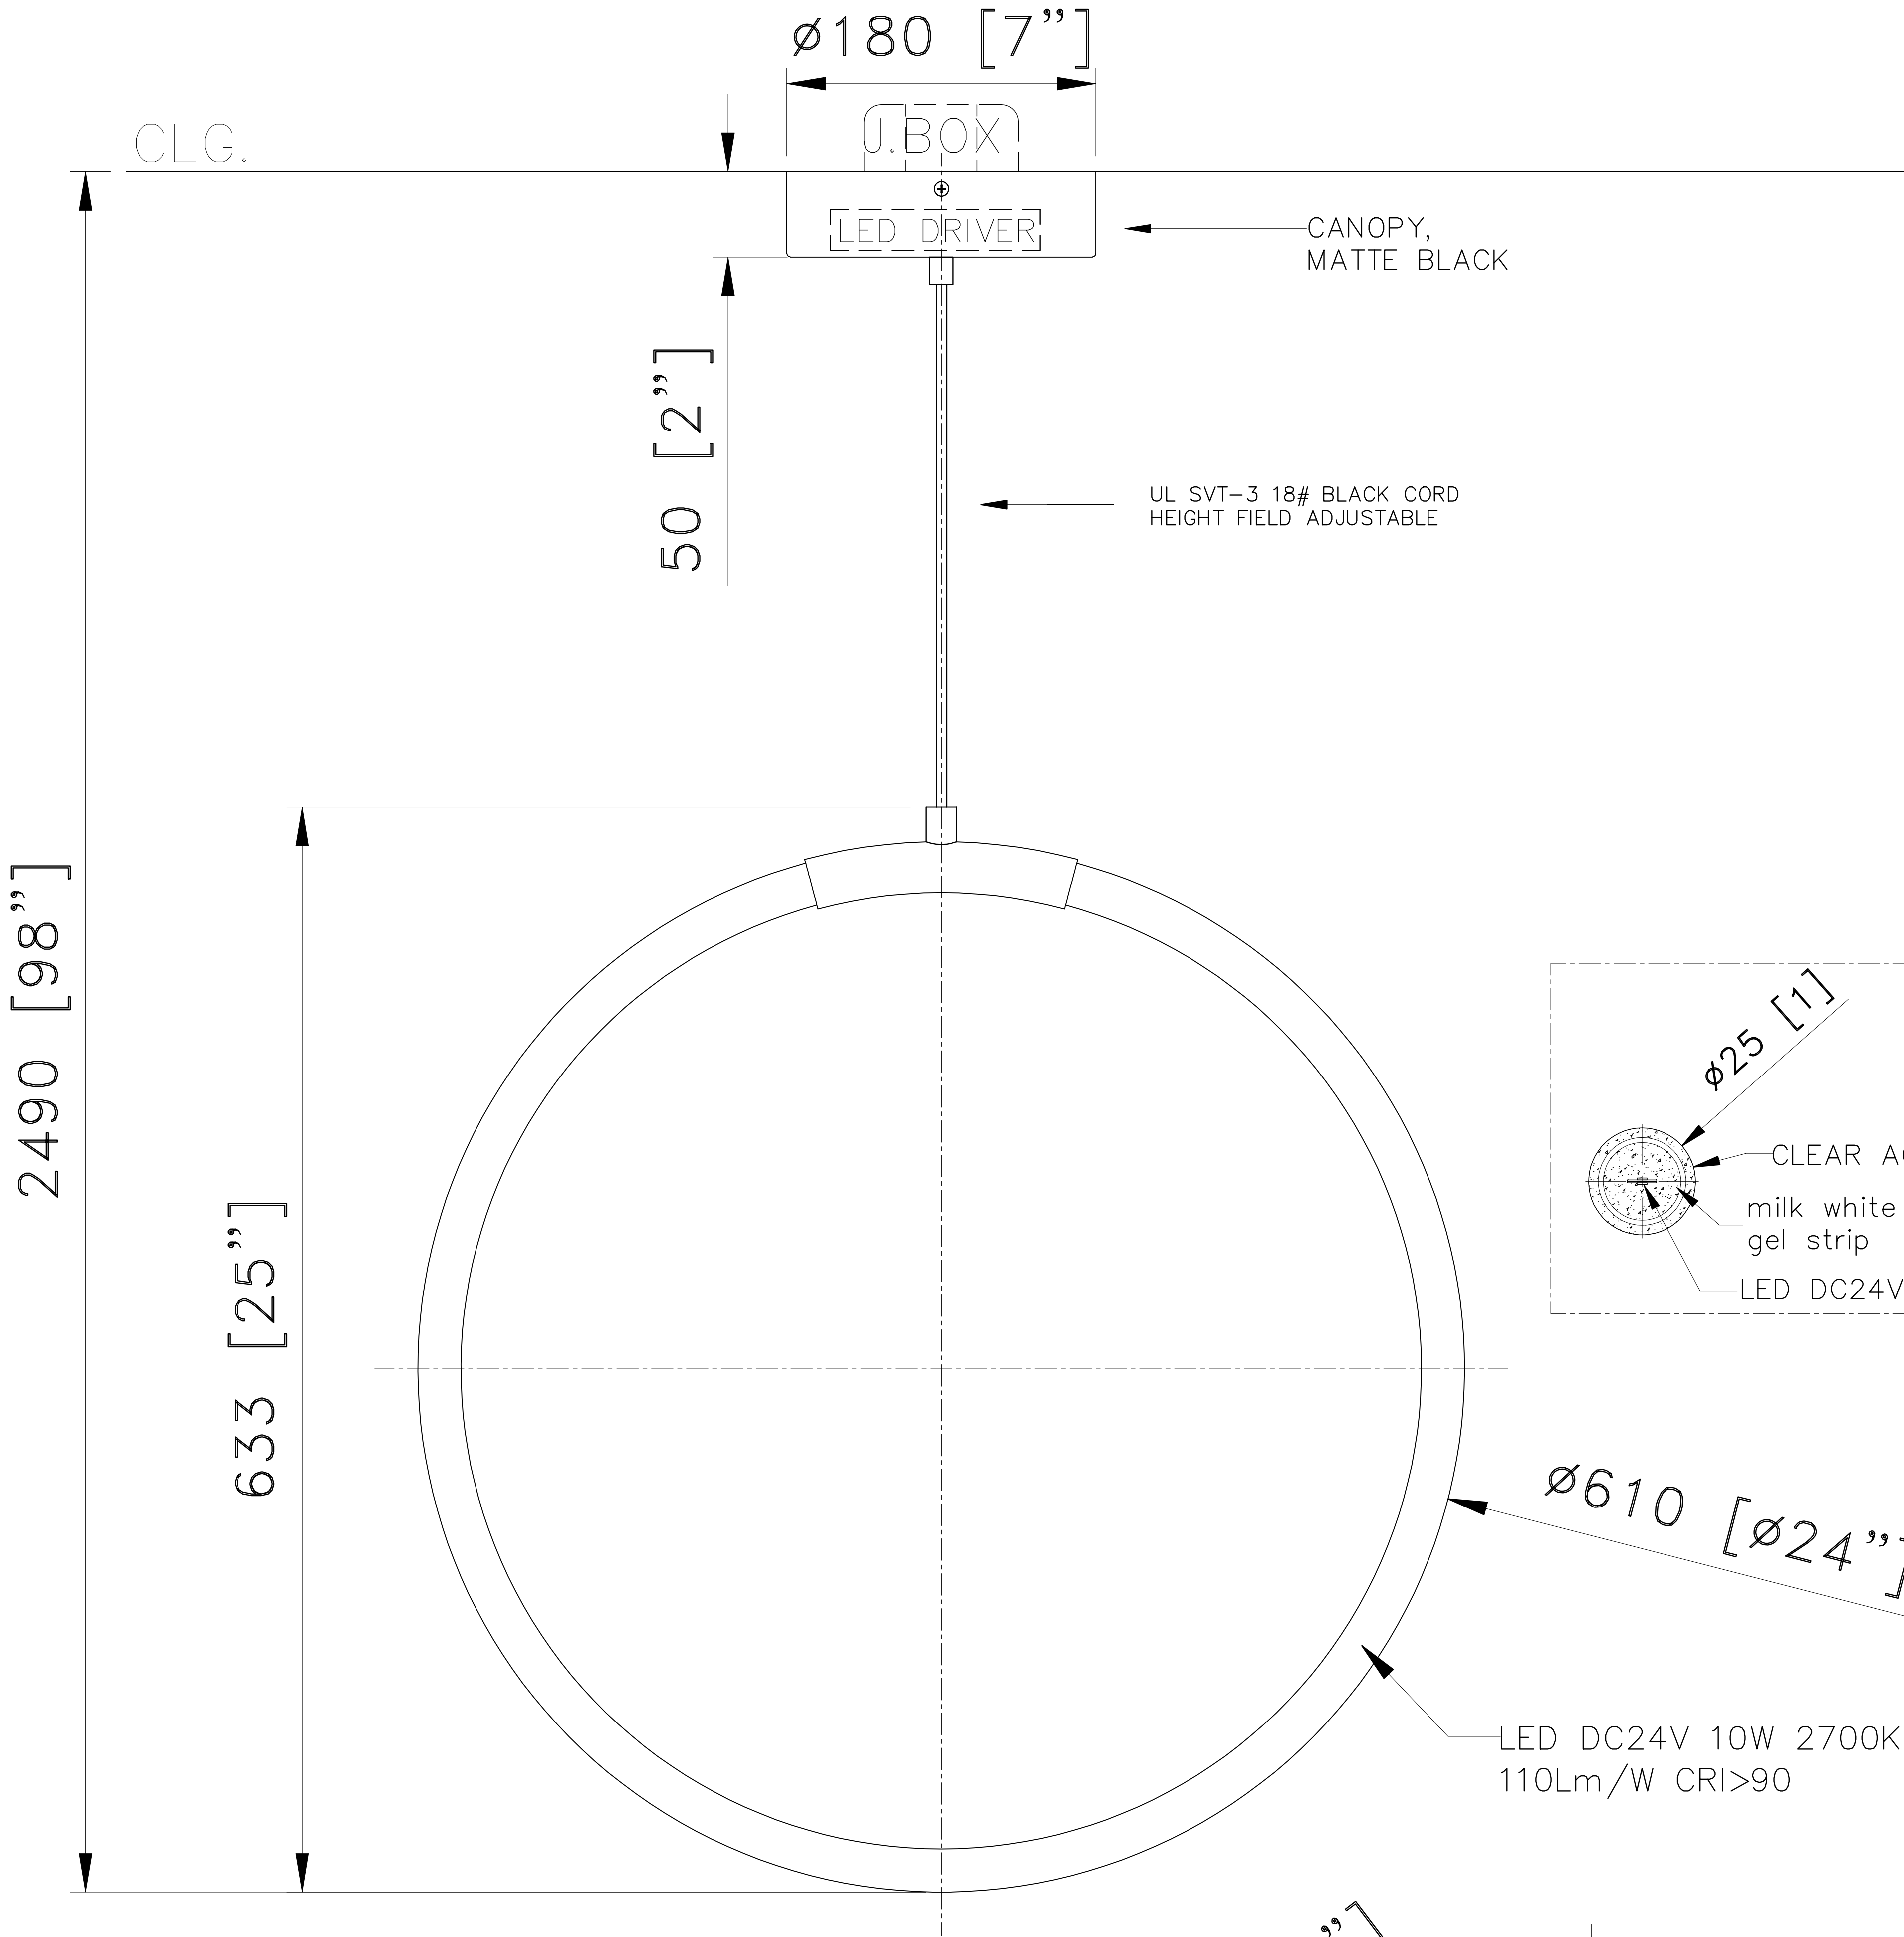

SIDE VIEW
SCALE: 1 : 9

BOTTOM VIEW
SCALE: 1 : 9

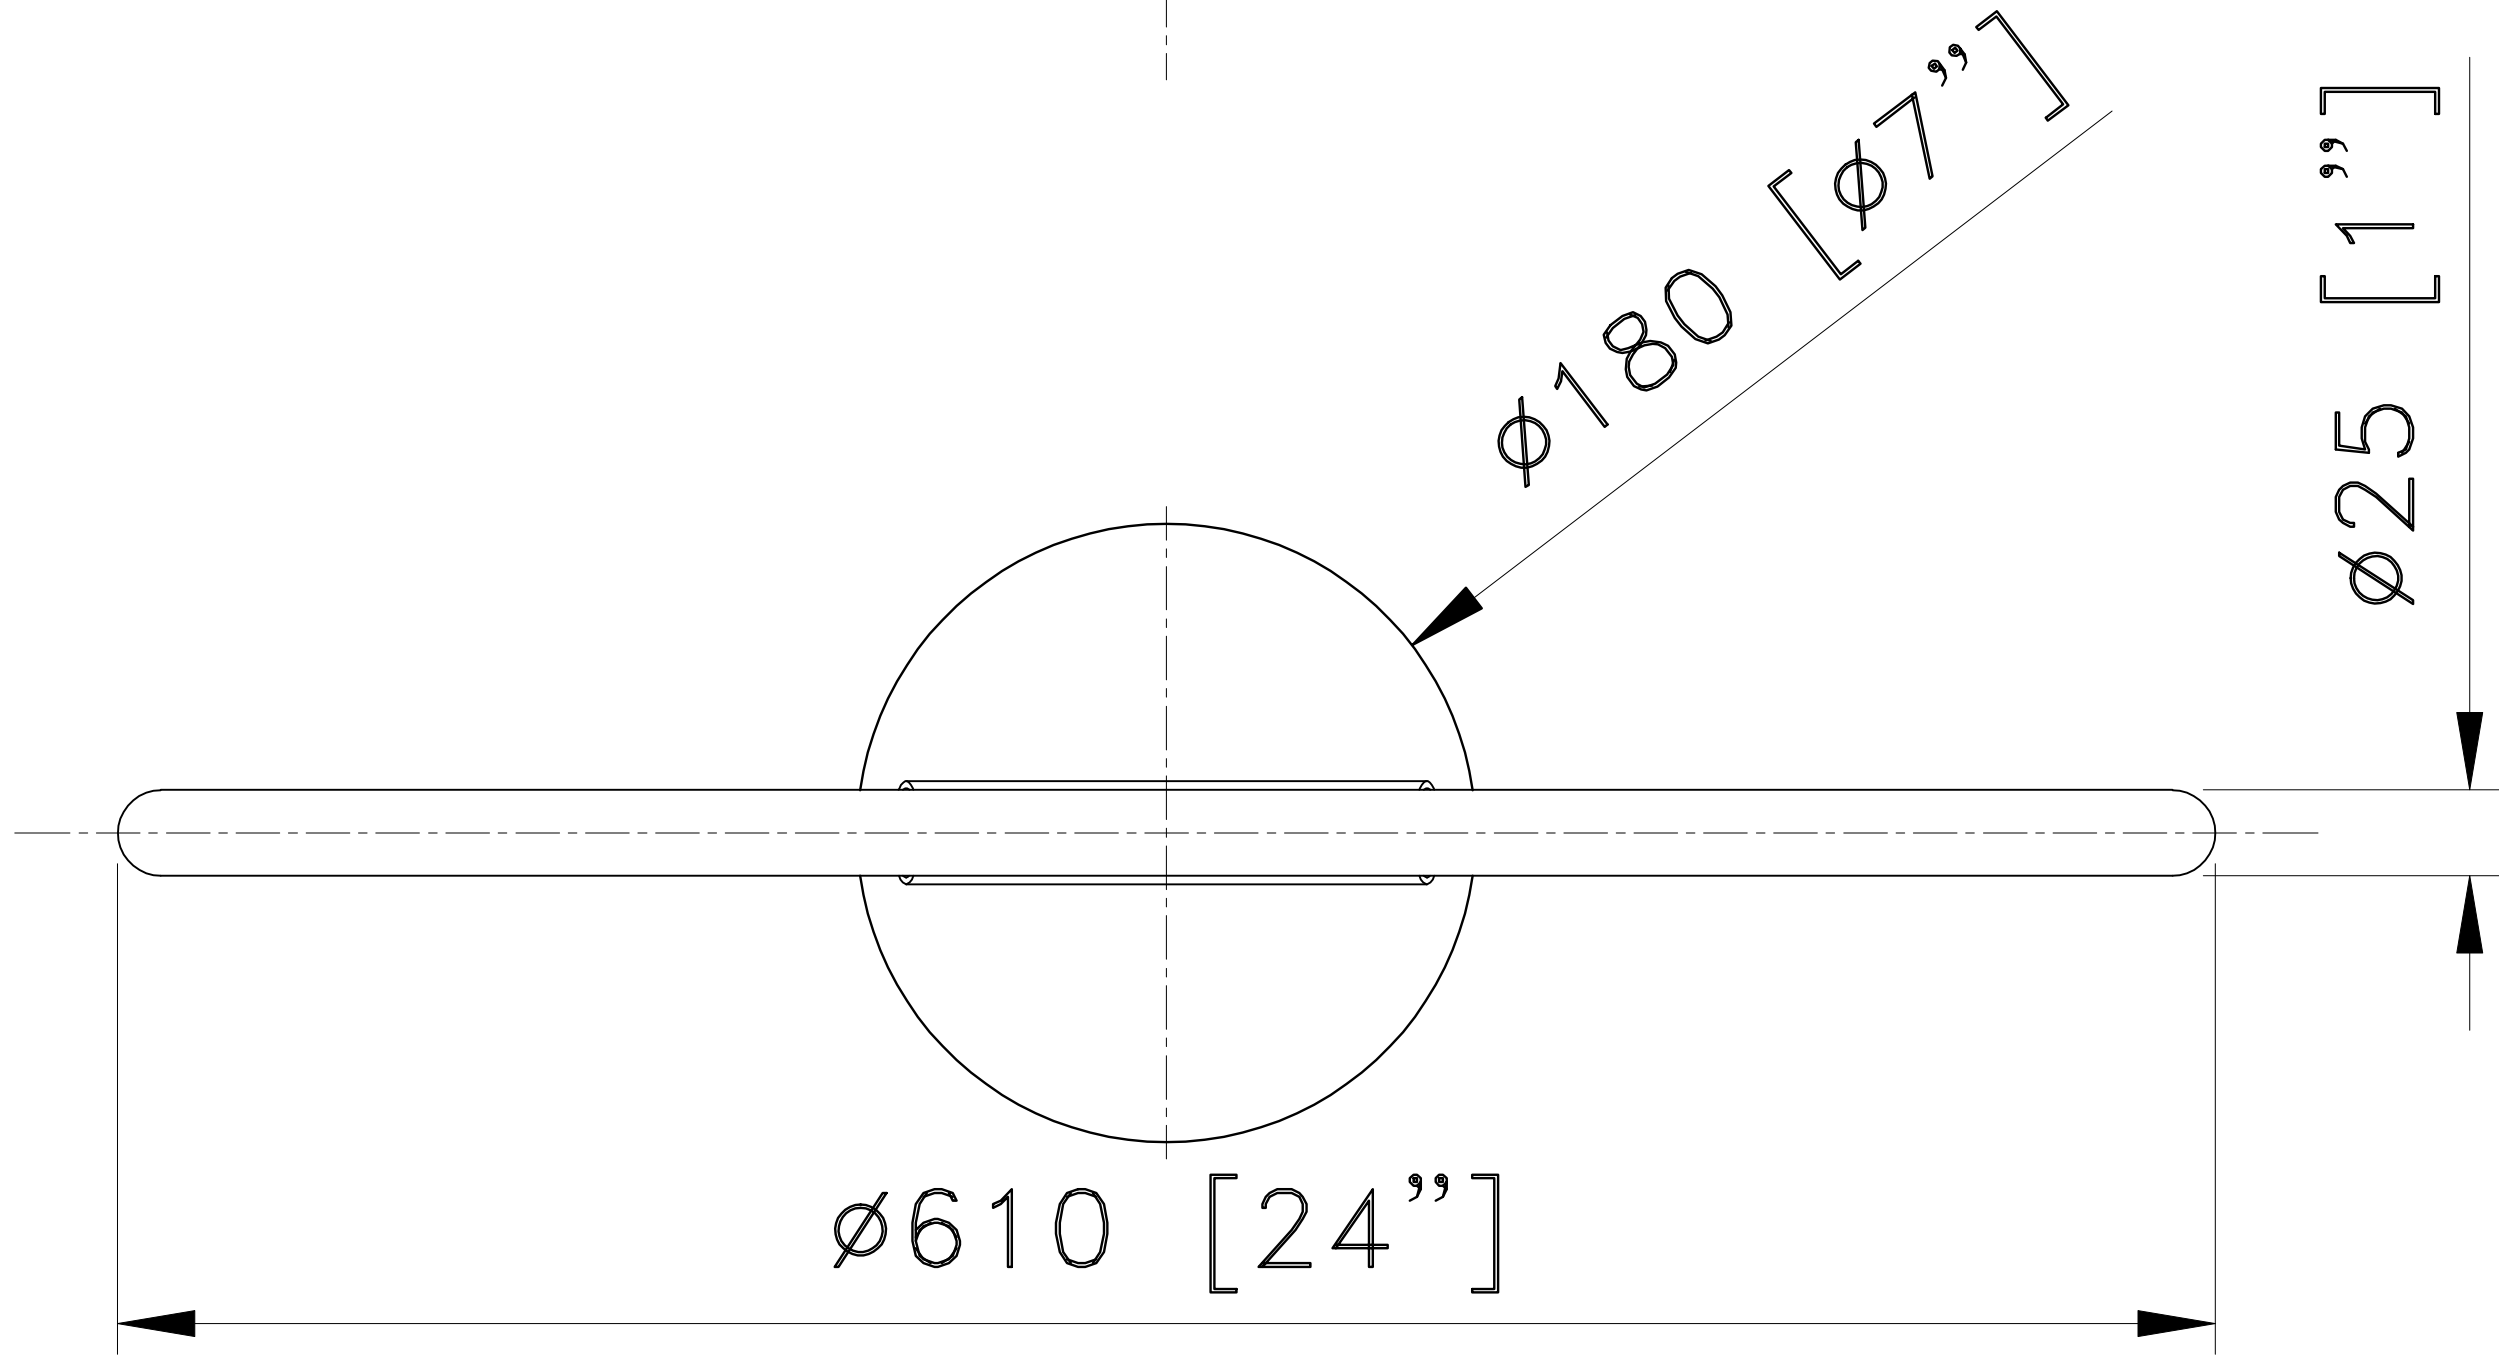

CUSTOM LARGE HOOP PENDANT

ITEM NO:M3 QTY:5X

Starr Hill Taphouse

Approval: ☐ Date: _____

With comments: _____

Signed By: _____

Estimated Leads time are contingent upon receiving approved submittals and are subject to change

Les Industries CENTURY Industries Inc.
5645 Royalmount Ave.
Montreal, Quebec, Canada H4P 2P9
Tel: 514-842-3933 Fax: 514-842-7481
Toll free Canada only: 1-877-842-3934
Date: 2023/10/10 Rev: _____
(yyyy/mm/dd) (yyyy/mm/dd)

Dwg. #


P 1/1

Whitehouse Communications





UL/CUL APPROVED ****APPROX MAX.WEIGHTS:55 LBS

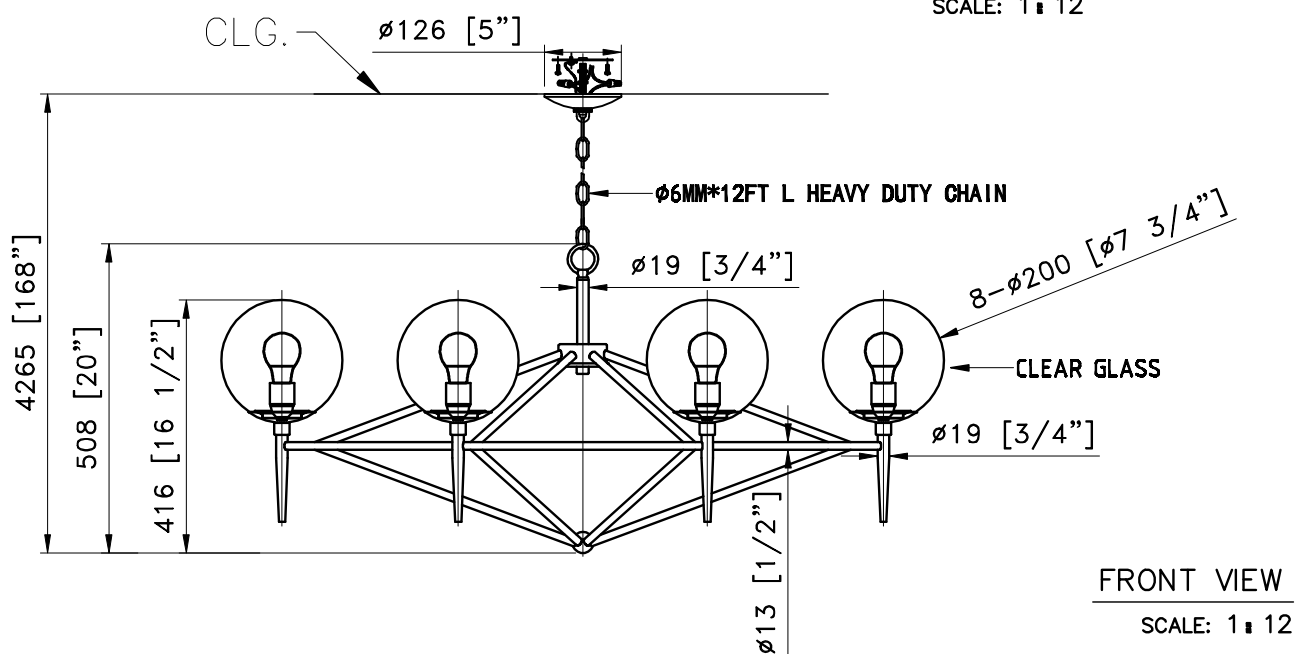

ITEM NO: CEN-CH01 QTY: 2X

With comments:_____

Signed By:_____

Les Industries CENTURY Industries Inc.
5645 Royalmount Ave.
Montreal, Quebec, Canada H4P 2P9
Tel: 514-842-3933 Fax: 514-842-7481
Toll free Canada only: 1-877-842-3934
Date: 2020/12/04 Rev: _____
 (yyyy/mm/dd) (yyyy/mm/dd)

Dwg. #

P ¹/₁

NOTES:

1) METAL: ALL EXPOSED METAL FINISH TO BE POWDER COATED. COLOR "TBD"


2) SHADE: CLEAR GLASS GLOBES

3) SOCKETS: 8x EDISON BASE MED. 120V.A.C 50/60Hz COMPATIBLE W/E26 9-15W LED 2700K, DIMMABLE. BULBS NOT INCLUDED

4) HARD WIRED


UL/CUL APPROVED

****APPROX MAX. WEIGHTS: 120 LBS

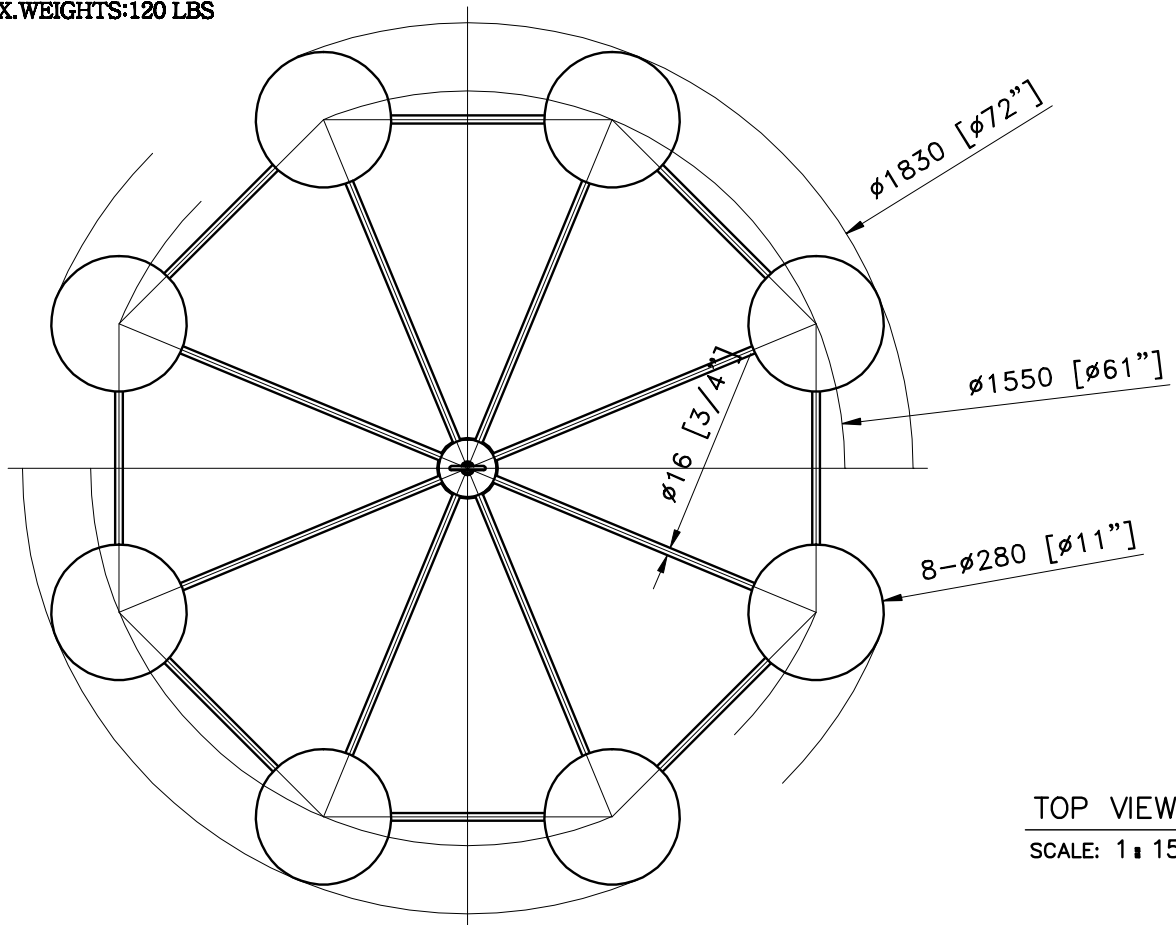

TOP VIEW

SCALE: 1 = 15

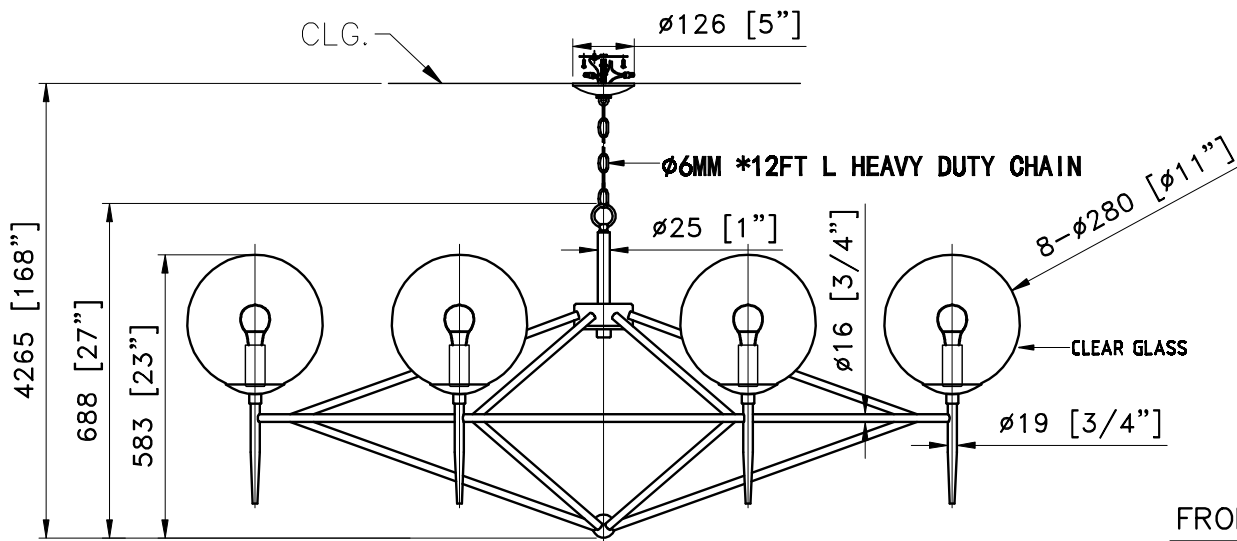

FRONT VIEW

SCALE: 1 = 15

CUSTOM CHANDELIER

ITEM NO: CEN-CH02

QTY: 1X

Approval: ☐ Date: _____

With comments: _____

Signed By: _____

Estimated Leads time are contingent upon receiving approved submittals and are subject to change

Les Industries CENTURY Industries Inc.

5645 Royalmount Ave.

Montreal, Quebec, Canada H4P 2P9

Tel: 514-842-3933 Fax: 514-842-7481

Toll free Canada only: 1-877-842-3934

Date: 2020/12/04 Rev: _____

(yyyy/mm/dd)

(yyyy/mm/dd)

Dwg. #

P 1/1



CENTURY

LIGHTING | ART | DESIGN

joe kraus lighting

301-537-5808

joe@joe kraus lighting.com

www.joe kraus lighting.com